FOR HMI REQUIREMENTS REFER TO SPECIFICATIONS

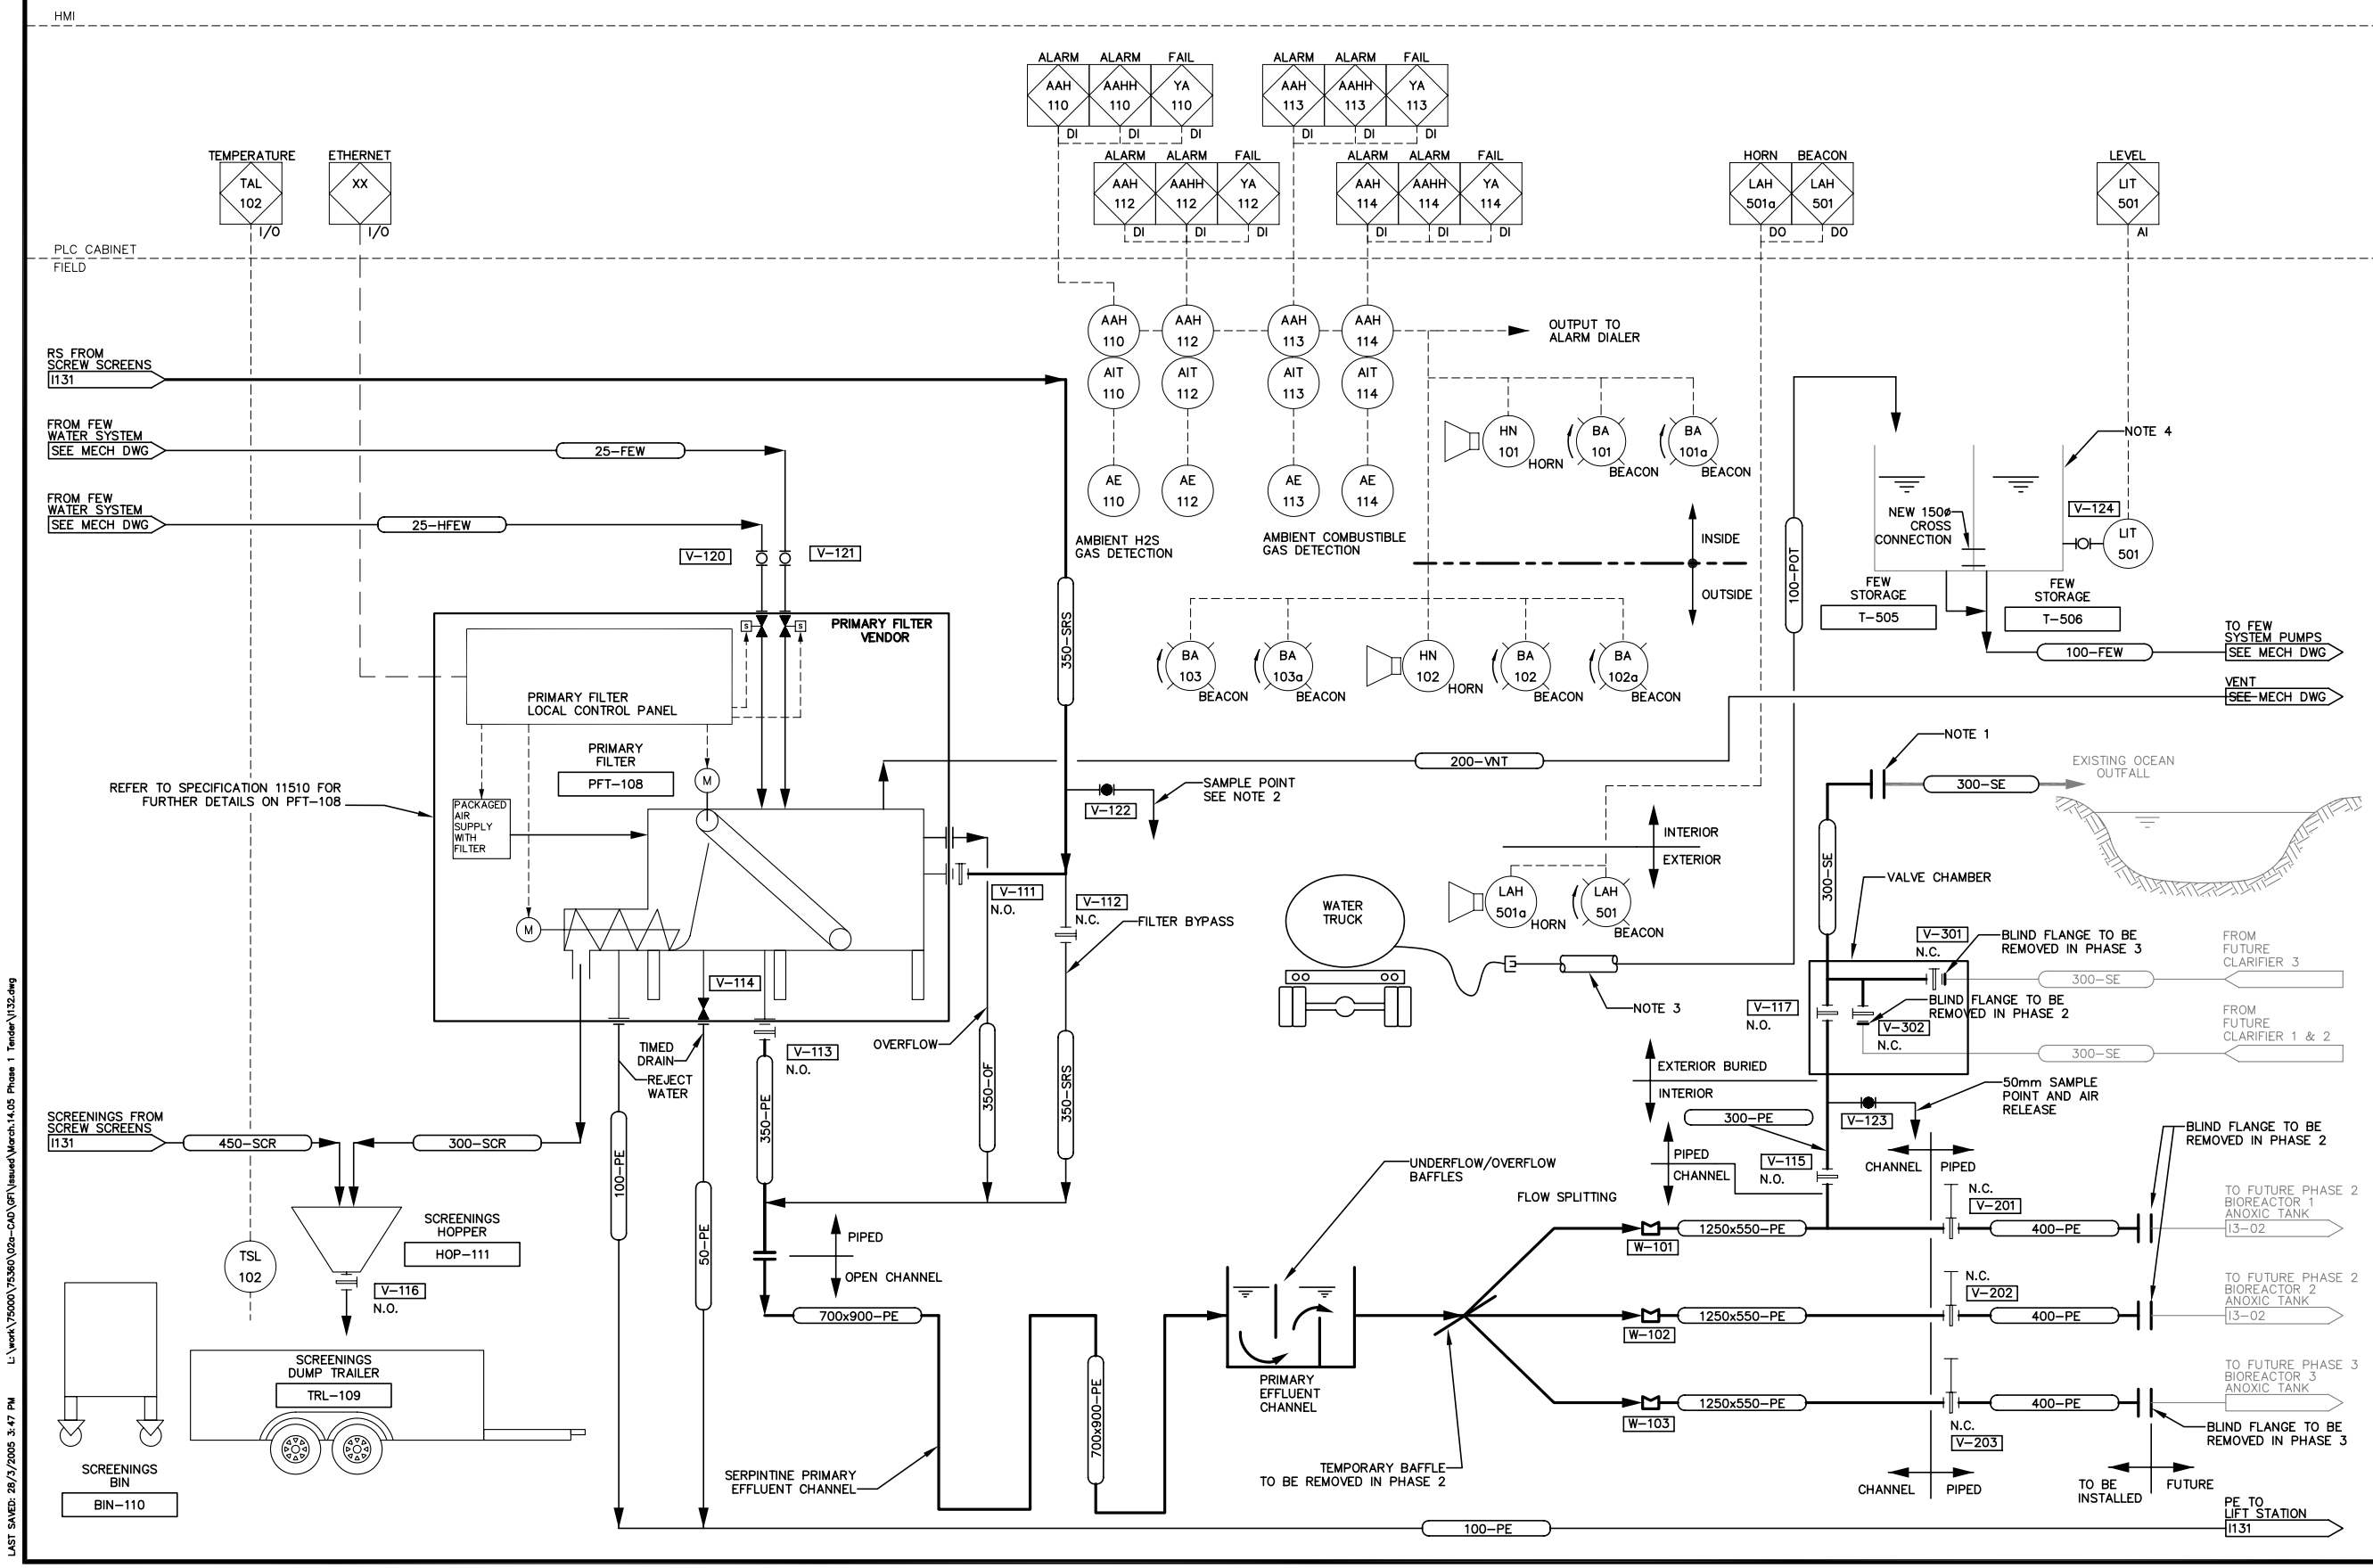

EarthTech
A Tyco International Ltd. Company
17203-103rd Avenue
EDMONTON, ALBERTA
T5S 1J4 CANADA
Tel. 780-486-6800
Fax. 780-486-2121
www.earthtech.ca

NOTES:

1. TIE IN TO THE EXISTING OUTFALL PIPING.
2. PROVIDE A 50ø SAMPLE POINT ON SIDE OF PIPE, TO BE 304 SS PIPE AND SS BALL VALVE.
3. INSULATE AND HEAT TRACE EXTERNAL PIPE CONNECTION.
4. REUSE THE EXISTING STAINLESS STEEL TANKS. PROVIDE TWO NEW 150ø SLEEVES TO BALANCE THE WATER LEVELS BETWEEN TANKS.

PERMIT TO PRACTICE
EARTH TECH (CANADA) INC.
Signature _____
Date _____
PERMIT NUMBER: P 005
The Association of Professional Engineers, Geologists and Geophysicists of the NWT/NU

Stamp

REGISTERED PROFESSIONAL ENGINEER
M.J. WHALLEY
LICENSEE
NWT NU

No.	Date	Description
0	2005 03/14	ISSUED FOR TENDER

REVISIONS

Iqaluit
ᐃᖃᓗᐃᑦ
CITY of IQALUIT, Nunavut

Design: SNS/TDC/MJW
Drawn: DKB
Approved:
Checked:

Project Title
CITY OF IQALUIT WASTEWATER TREATMENT PLANT PHASE 1

Drawing Title
SOLIDS HANDLING, PRIMARY FILTERING & OUTFALL P&ID

Scale: N.T.S.
Project No.: 75360
Date: 08.03.05
Drawing No.: I132
Revision: 0

LAST SAVED: 28/3/2005 3:47 PM
L:\work\75000\75360\02a-CAD\DFT\issued\March.14.05 Phase 1 Tender\I132.dwg