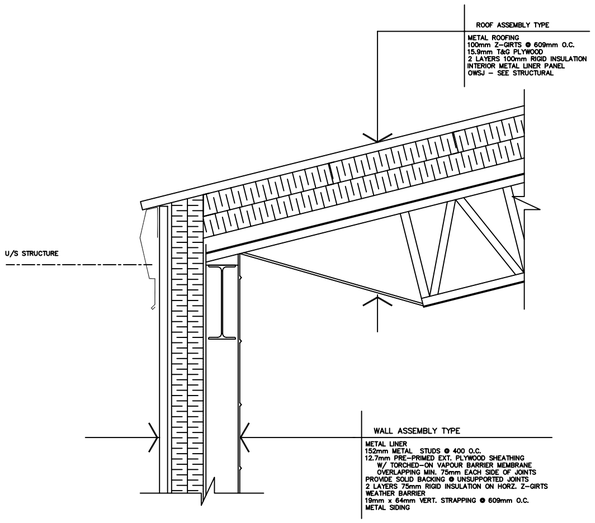

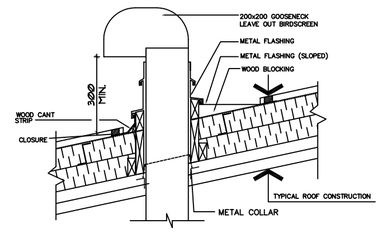

1 / A4 TYPICAL ROOF PENETRATION DETAIL
SCALE 1: 10

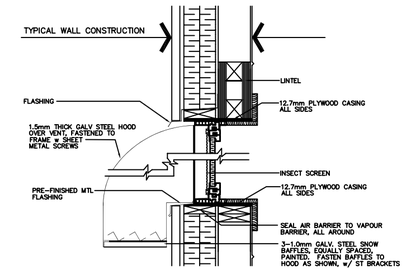

2 / A4 TYPICAL WALL PENETRATION DETAIL
SCALE 1:10

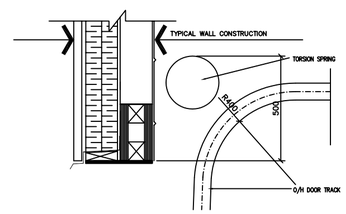

3 / A4 OVERHEAD DOOR SECTION
SCALE 1:10

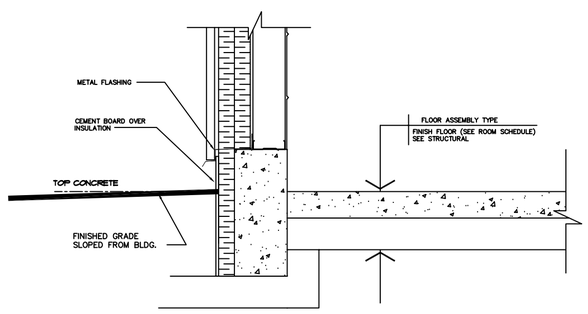

5 / A4 TYPICAL WALL SECTION
SCALE 1:10

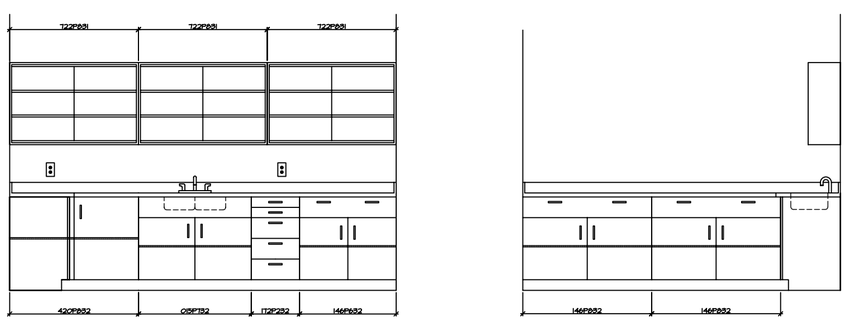

6 / A4 MILLWORK ELEVATIONS LAB 203
SCALE 1:20

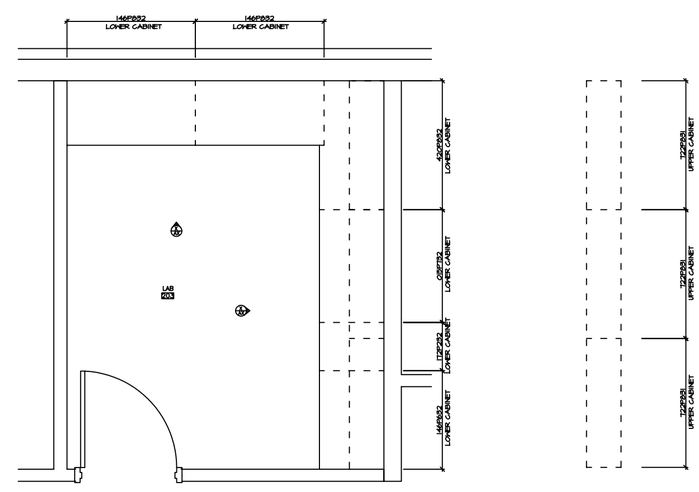

7 / A4 ENLARGED FLOOR PLANS
SCALE 1:20

EARTH TECH
Earth Tech (Canada) Inc. Edmonton, AB (780) 486-6600

Livingstone
Architect
P.O. BOX 1186
IQALUIT, Nunavut X0A 0H0
Ph: 867 979-4180, Fax: 867 979-3991
Email: larch@nunanet.com

PRELIMINARY
Not For Construction
15/10/04

No.	Date	Description
A		95%

REVISIONS

iqaluit
CITY of IQALUIT, Nunavut

Design: DESIGN
Drawn: PF
Approved Chief
Director
Project Title: CITY OF IQALUIT WASTEWATER TREATMENT PLANT
Drawing Title: ARCHITECTURAL DETAILS & MILLWORK
Scale: AS SHOWN
Project No.: 75360
Date
Drawing No.: A1–4
Revision: A