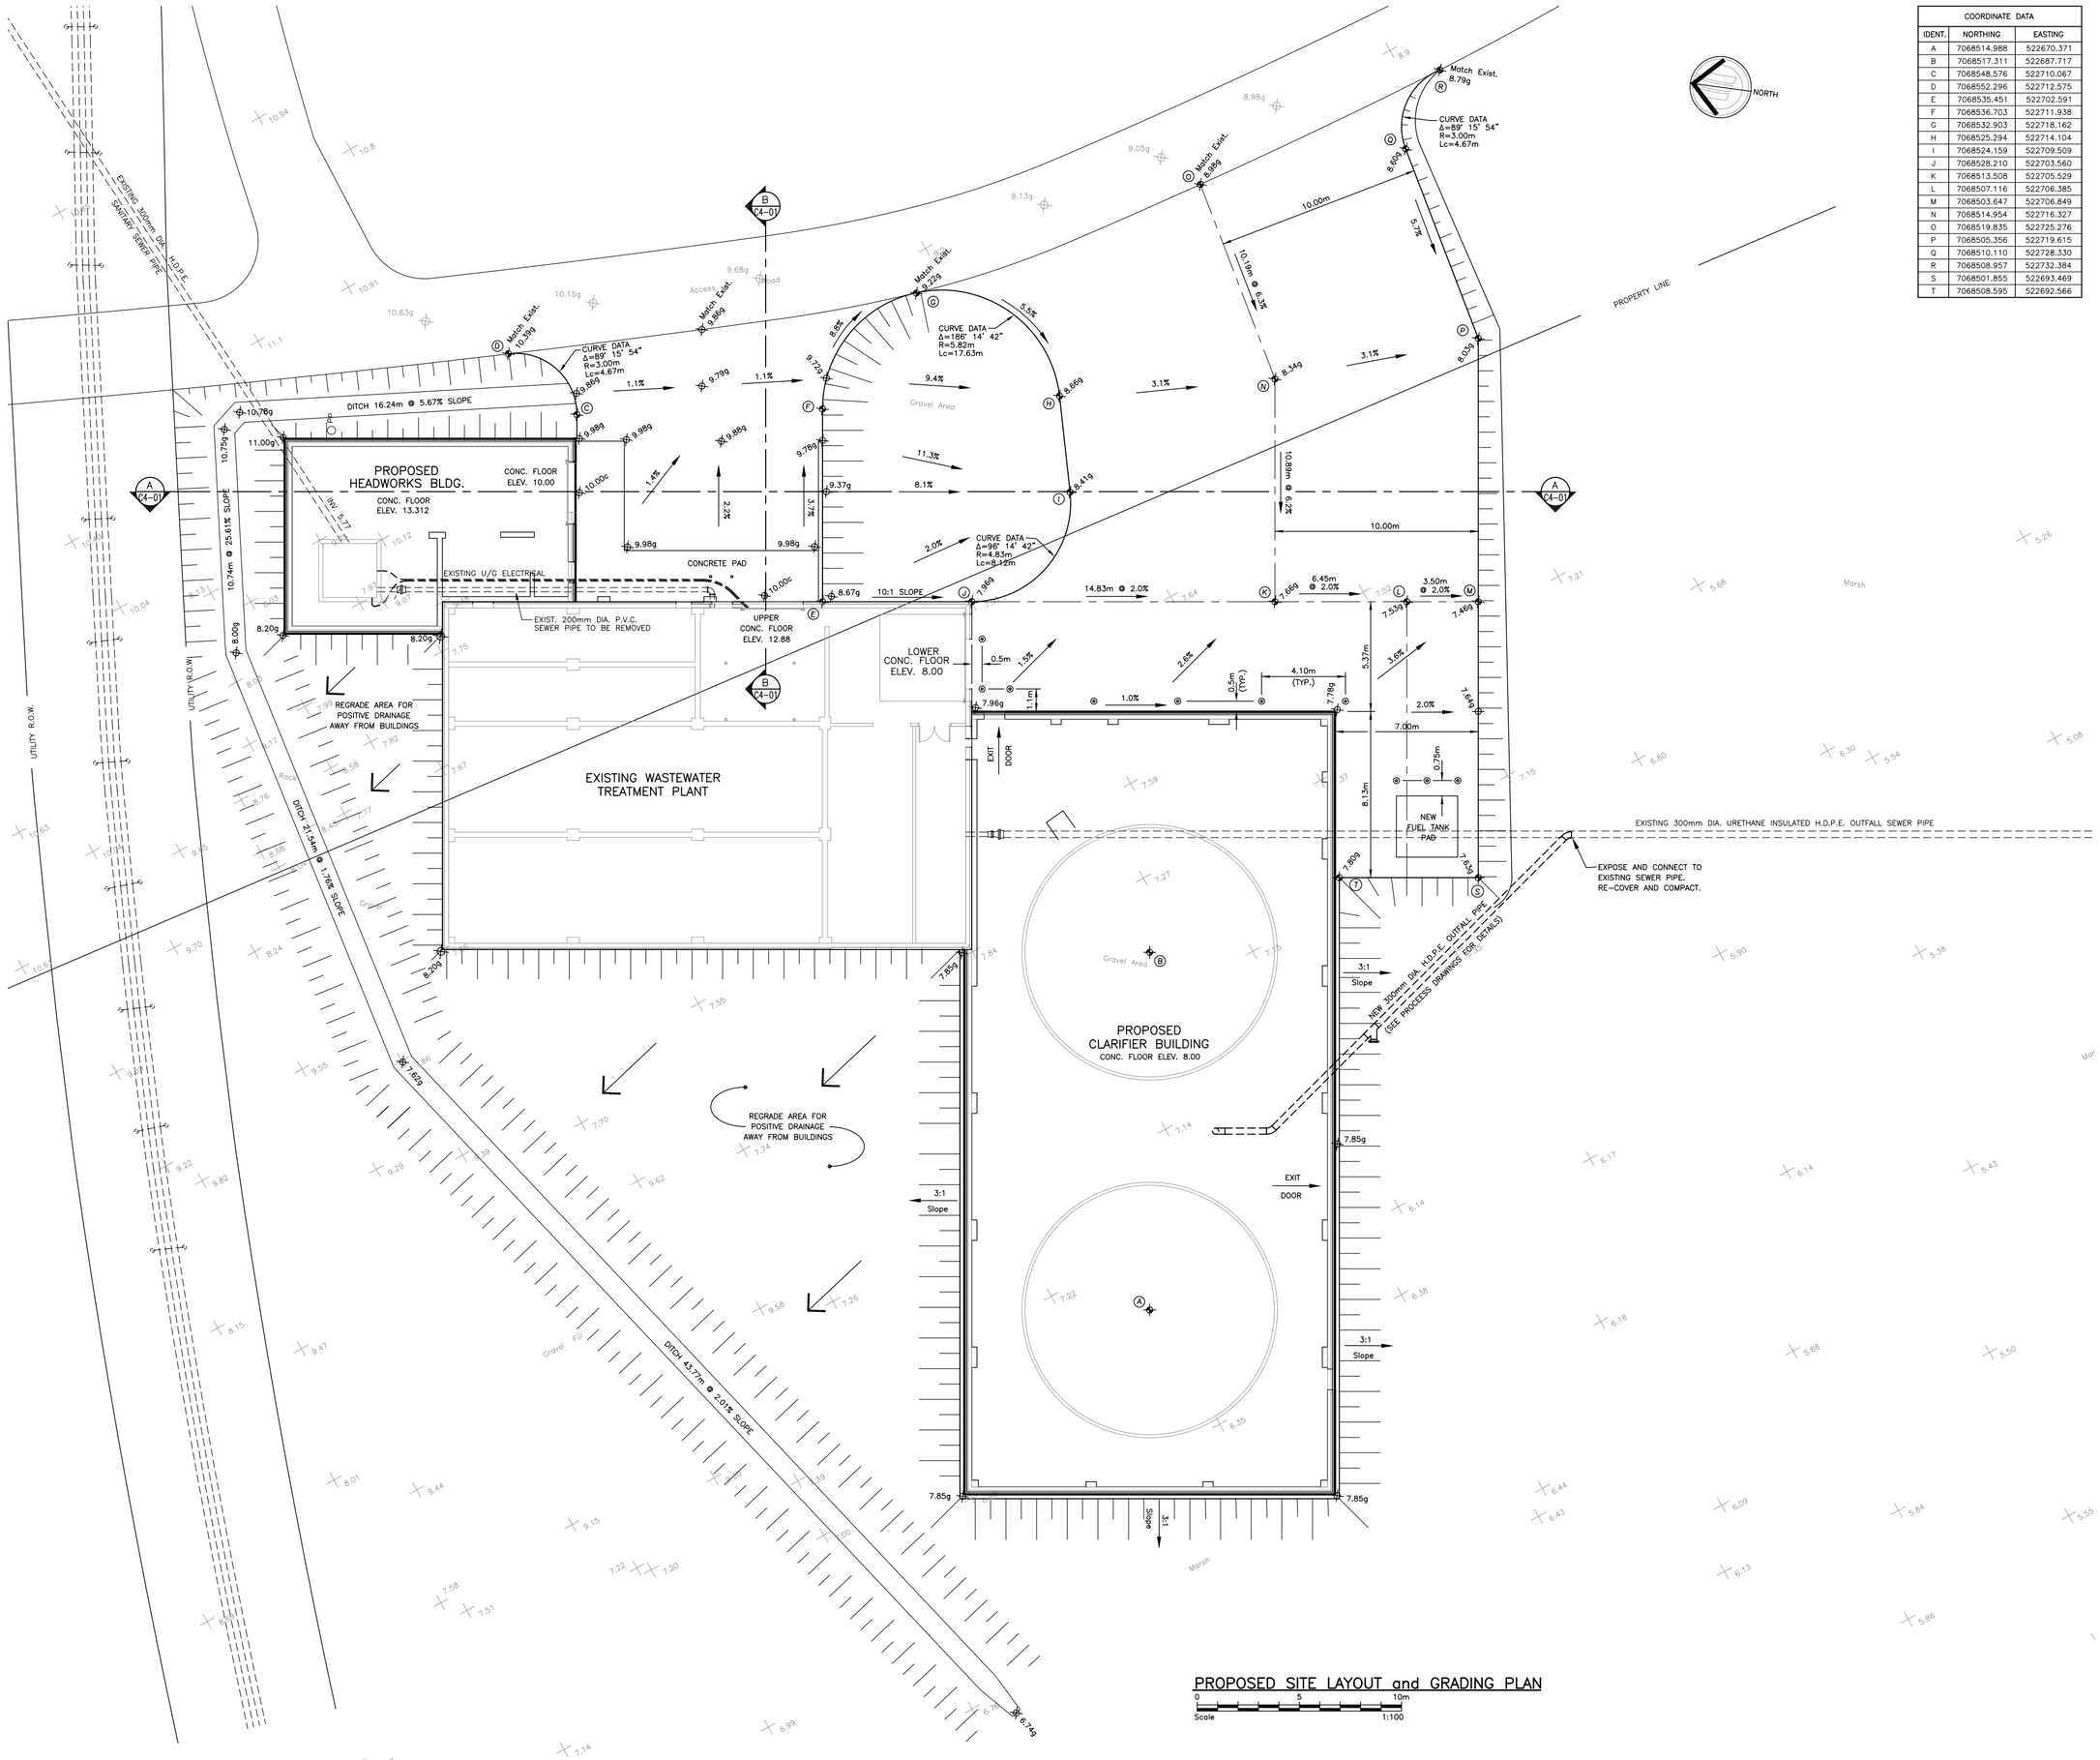

COORDINATE DATA		
IDENT.	NORTHING	EASTING
A	7068514.988	522670.371
B	7068517.311	522687.717
C	7068548.576	522710.067
D	7068552.296	522712.575
E	7068535.451	522702.591
F	7068536.703	522711.938
G	7068532.903	522718.162
H	7068525.294	522714.104
I	7068524.159	522709.509
J	7068528.210	522703.560
K	7068513.508	522705.529
L	7068507.116	522706.385
M	7068503.647	522706.849
N	7068514.954	522716.327
O	7068519.835	522725.276
P	7068505.356	522719.615
Q	7068510.110	522728.330
R	7068508.957	522732.384
S	7068501.855	522693.469
T	7068508.595	522692.566

EarthTech
A Tyco International Ltd. Company
17203-103rd Avenue
EDMONTON, ALBERTA
T5S 1J4 CANADA
Tel. 780-488-6800
Fax. 780-488-2121
www.earthtech.ca

Legend

- 9.68 — EXISTING SURVEY ELEVATION
- 7.66g — FINISHED GRAVEL ELEVATION
- 10.00c — FINISHED CONCRETE ELEVATION
- (P) — COORDINATE POINT
- BOLLARD
- EDGE OF GRAVEL SURFACE
- SLOPE

PRELIMINARY
Not For Construction
2004/10/15

No.	Date	Description
B	2004 10/15	ISSUED FOR 95% CLIENT REVIEW
A	2004 08/13	ISSUED FOR 50% REVIEW

REVISIONS

CITY of IQALUIT, Nunavut

Design G.A.P.
Drawn R.J.H.
Approved
Chief
Director
Project Title
CITY OF IQALUIT WASTEWATER TREATMENT PLANT

Drawing Title
PROPOSED SITE LAYOUT and GRADING PLAN

Scale AS SHOWN
Project No. 75360
Date 2004-08-10
Drawing No. C3-01
Revision B

PROPOSED SITE LAYOUT and GRADING PLAN
0 5 10m
Scale 1:100