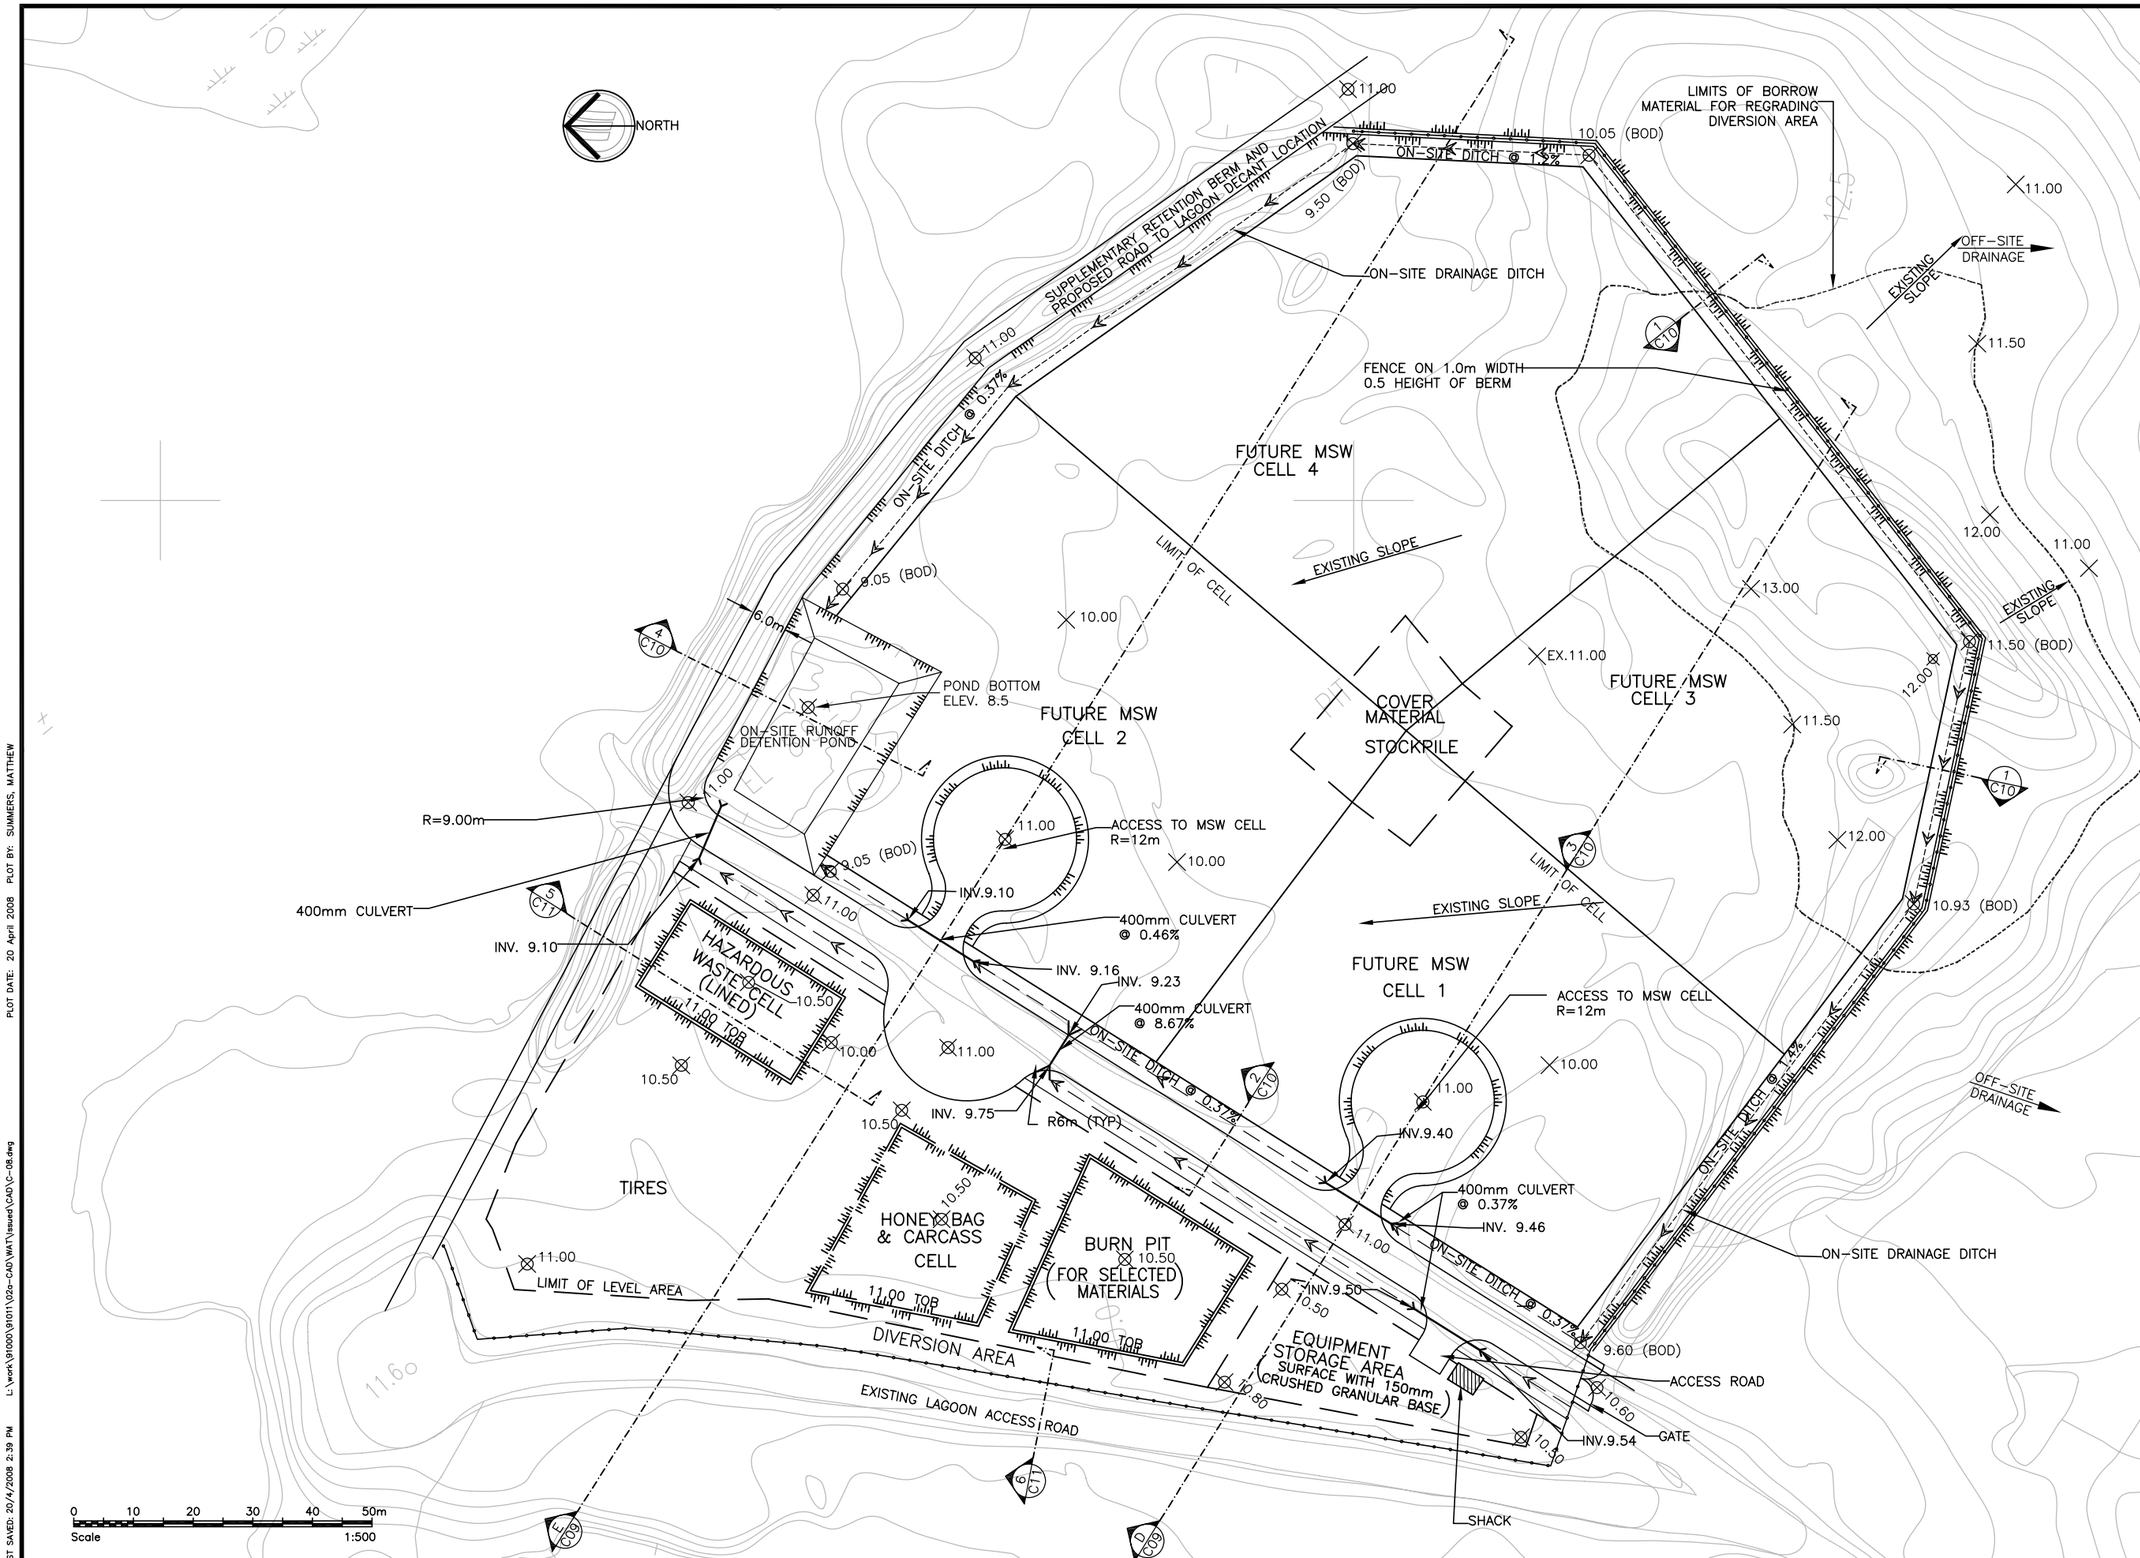

Celebrating 100 years in Canada

EarthTech

A tyco International Ltd. Company

17203-103 AVENUE
EDMONTON, ALBERTA
T5S 1J4 CANADA

Tel. (780) 488-6800
Fax. (780) 488-2121
www.earthtech.ca

LEGEND

12.5	PROPOSED ELEVATION
	CHAINED FENCE
	GATE
	PROPOSED DITCH
0.5%	SLOPE GRADE
9.05 (BOD)	ELEVATION OF BOTTOM OF DITCH
11.00	EXISTING ELEVATION
	BORROW MATERIAL LIMIT AREA
10.50 TOB	ELEVATION OF TOP OF BERM
	PERIMETER BERM

Stamp

No.	Date	Description
A	2008 04/21	ISSUED FOR 95% SUBMISSION

REVISIONS

Nunavut

Design M.Y.

Drawn M.D.S

Project Title

Government of Nunavut
Cambridge Bay
Waste Facilities

Drawing Title

LANDFILL SITE IMPROVEMENT PLAN

Scale: 1:500

Project No. 91011

Date 08/04/21

Drawing No. C-08

Revision A

LAST SAVED: 20/4/2008 2:39 PM L:\work\91000\91011\02s-CAD\WAT\issued\CAD\C-08.dwg PLOT DATE: 20 April 2008 PLOT BY: SUMMERS, MATTHEW