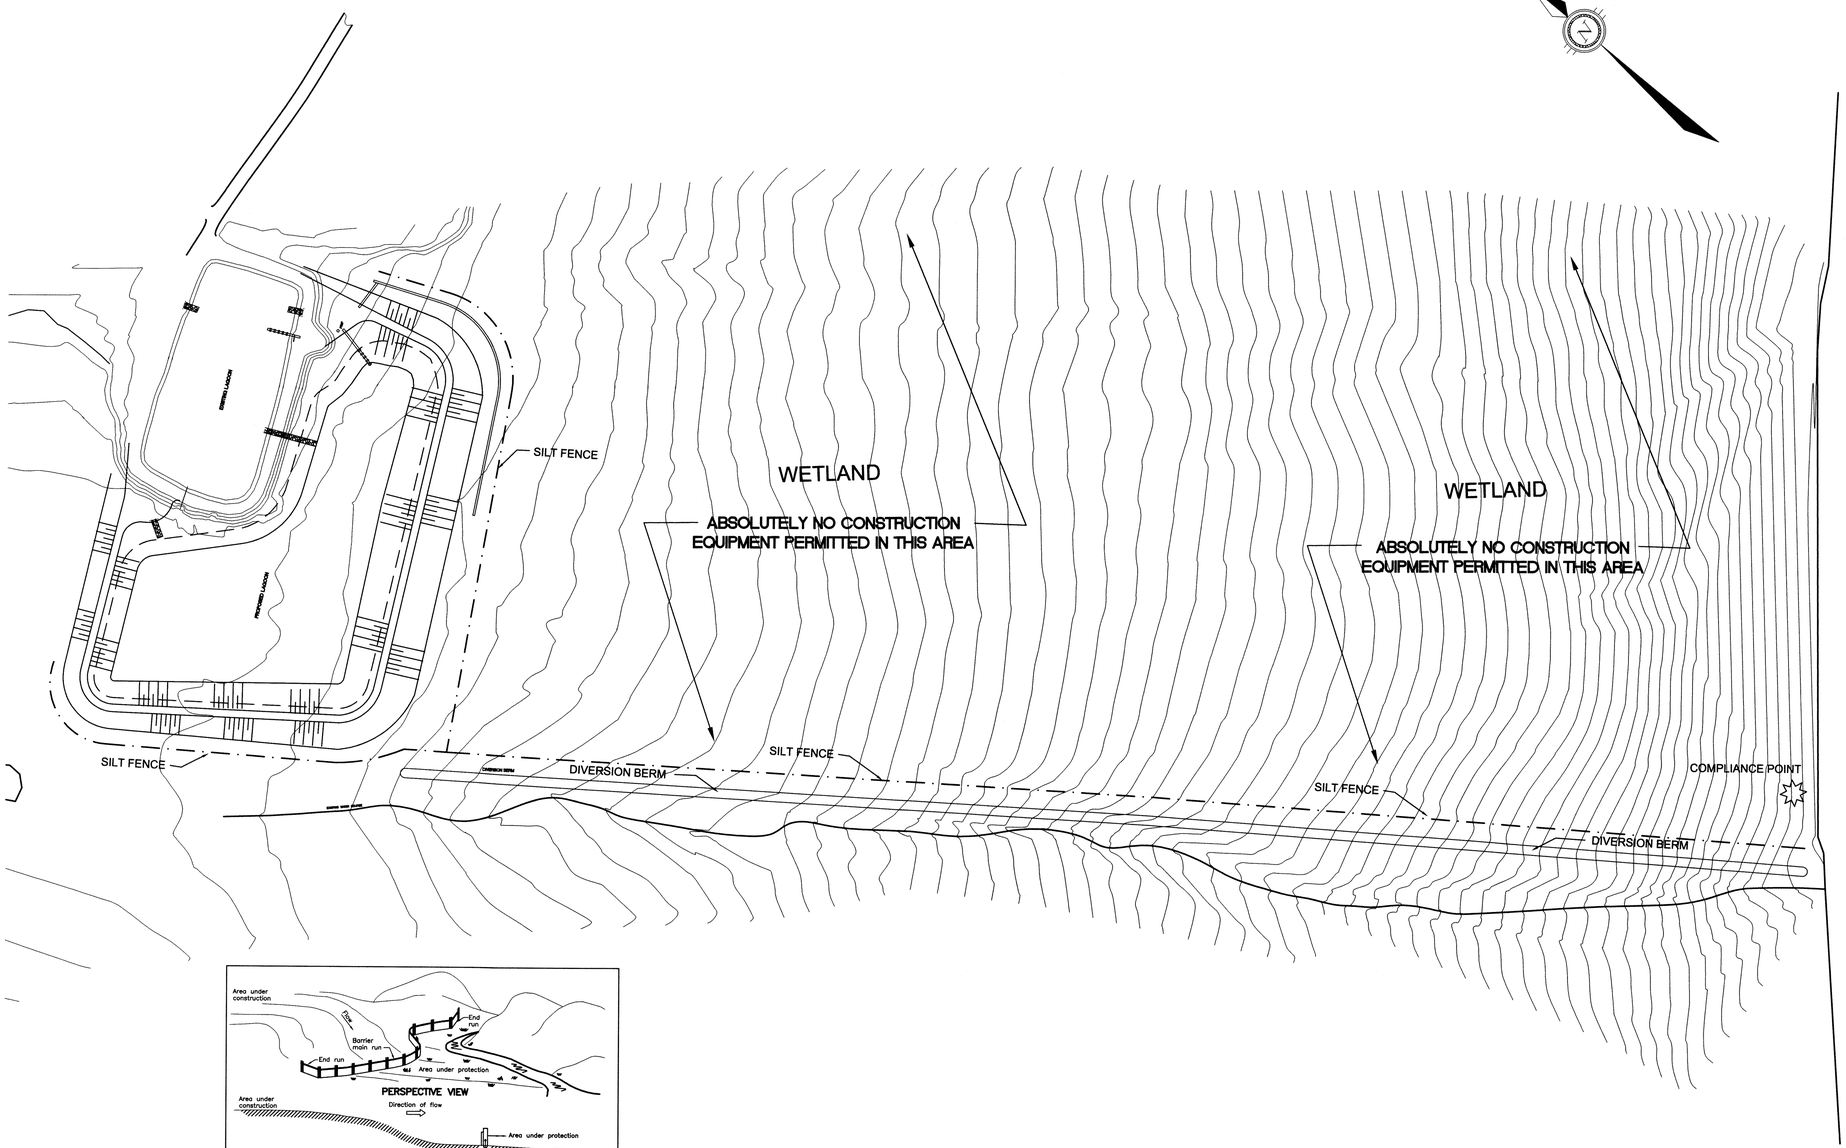

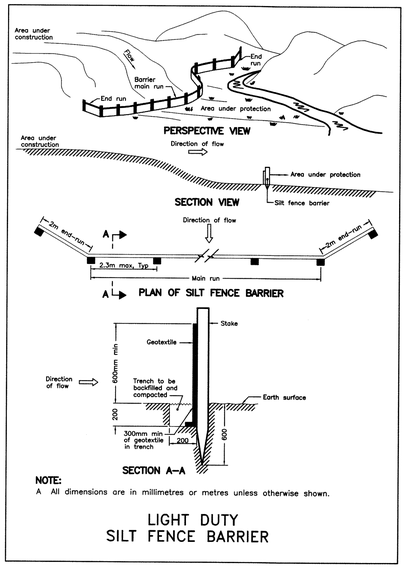

NOTE:
A All dimensions are in millimetres or metres unless otherwise shown.

LIGHT DUTY
SILT FENCE BARRIER

NOTES
CONTOUR INFORMATION WAS DERIVED BY TROW ASSOCIATES INC.
SURVEY DATED AUGUST 23, 2007.
CONTOUR INTERVALS ARE SET AT 1.00m

KEY PLAN

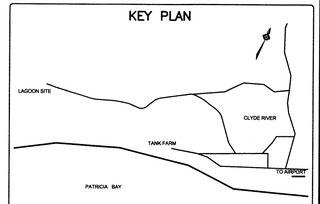

LEGEND

PERMIT OF PRACTICE
TROW ASSOCIATES INC.
Signature
Date Feb 27/08
PERMIT NUMBER: P184
The Association of Professional Engineers Geologists and Geophysicists of the NWT/NU

BENCH MARK

BM 1 ELEV. = 65.16
RE–BAR SET NEAR THE INTERSECTION OF THE LAGOON ACCESS ROAD AND METAL DUMP ACCESS ROAD. NORTH–EAST OF THE LAGOON SITE.

No.	DESCRIPTION	DATE	BY	APP'D

REVISIONS

REGISTERED PROFESSIONAL ENGINEER
S.L. BURDEN
LICENSEE
N.W.T.

Trow Associates Inc.
154 Colonnade Road South
Ottawa, Ont. K2E 7J5
Tel:(613)225–9940
Fax:(613)225–7337

CLIENT
GOVERNMENT OF NUNAVUT

PROJECT
CLYDE RIVER
WASTEWATER LAGOON

TITLE
CONSTRUCTION SITE
MANAGEMENT

design by	SAD	project no.	OTCD00019055A
drawn by	MEB	drawing no.	CSM–1
checked by	SLB		
date	30/08/2007		
scale	HORIZ 1:1500		