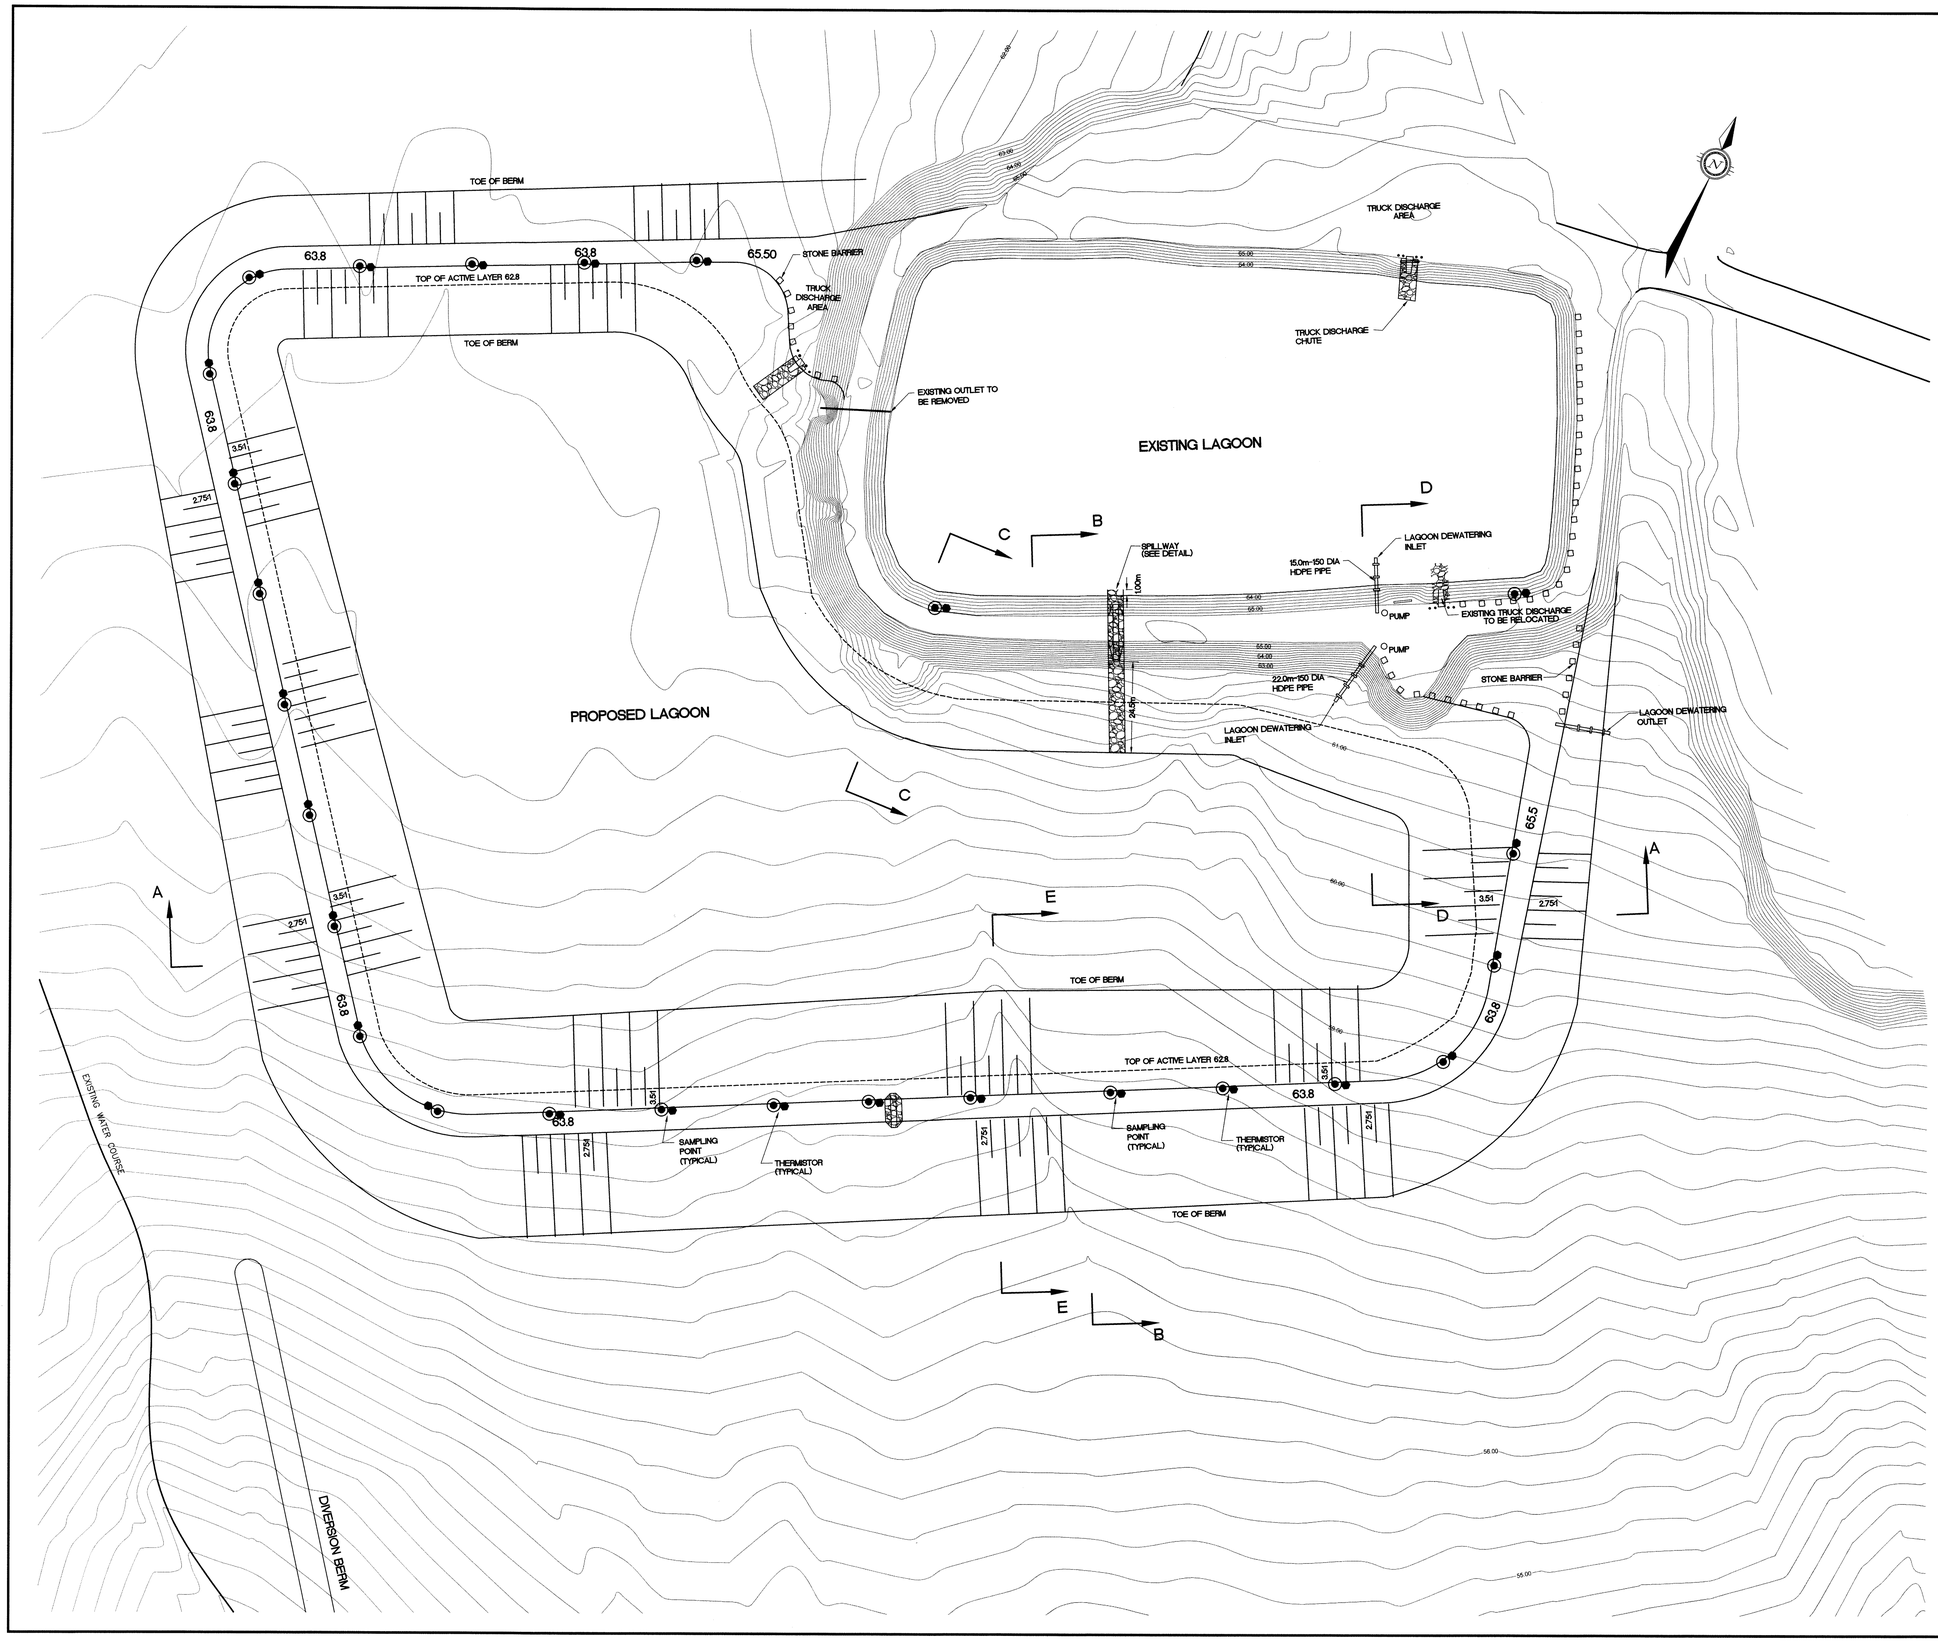

KEY PLAN

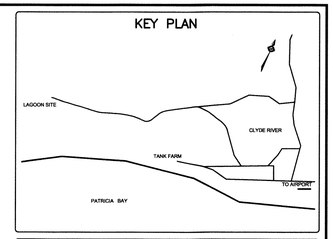

LEGEND

PERMIT OF PRACTICE
TROW ASSOCIATES INC.
Signature
Date Feb 22/08
PERMIT NUMBER: P184
The Association of Professional Engineers Geologists and Geophysicists of the NWT/NU

BENCH MARK

BM 1 ELEV. = 65.16

RE-BAR SET NEAR THE INTERSECTION OF THE LAGOON ACCESS ROAD AND METAL DUMP ACCESS ROAD. NORTH-EAST OF THE LAGOON SITE.

No.	DESCRIPTION	DATE	BY	APP'D

REVISIONS

REGISTERED PROFESSIONAL ENGINEER S.L. BURDEN LICENSEE N.W.T.

Trow Associates Inc.
154 Colonnade Road South
Ottawa, Ont. K2E 7J5
Tel:(613)225-9940
Fax:(613)225-7337

CLIENT
GOVERNMENT OF NUNAVUT

PROJECT
CLYDE RIVER WASTEWATER LAGOON

TITLE
SITE PLAN

design by	SAD	project no.	OTCD000190554
drawn by	MEB	drawing no.	SP-2
checked by	S.L.B.		
date	30/08/2007		
scale	1:500		