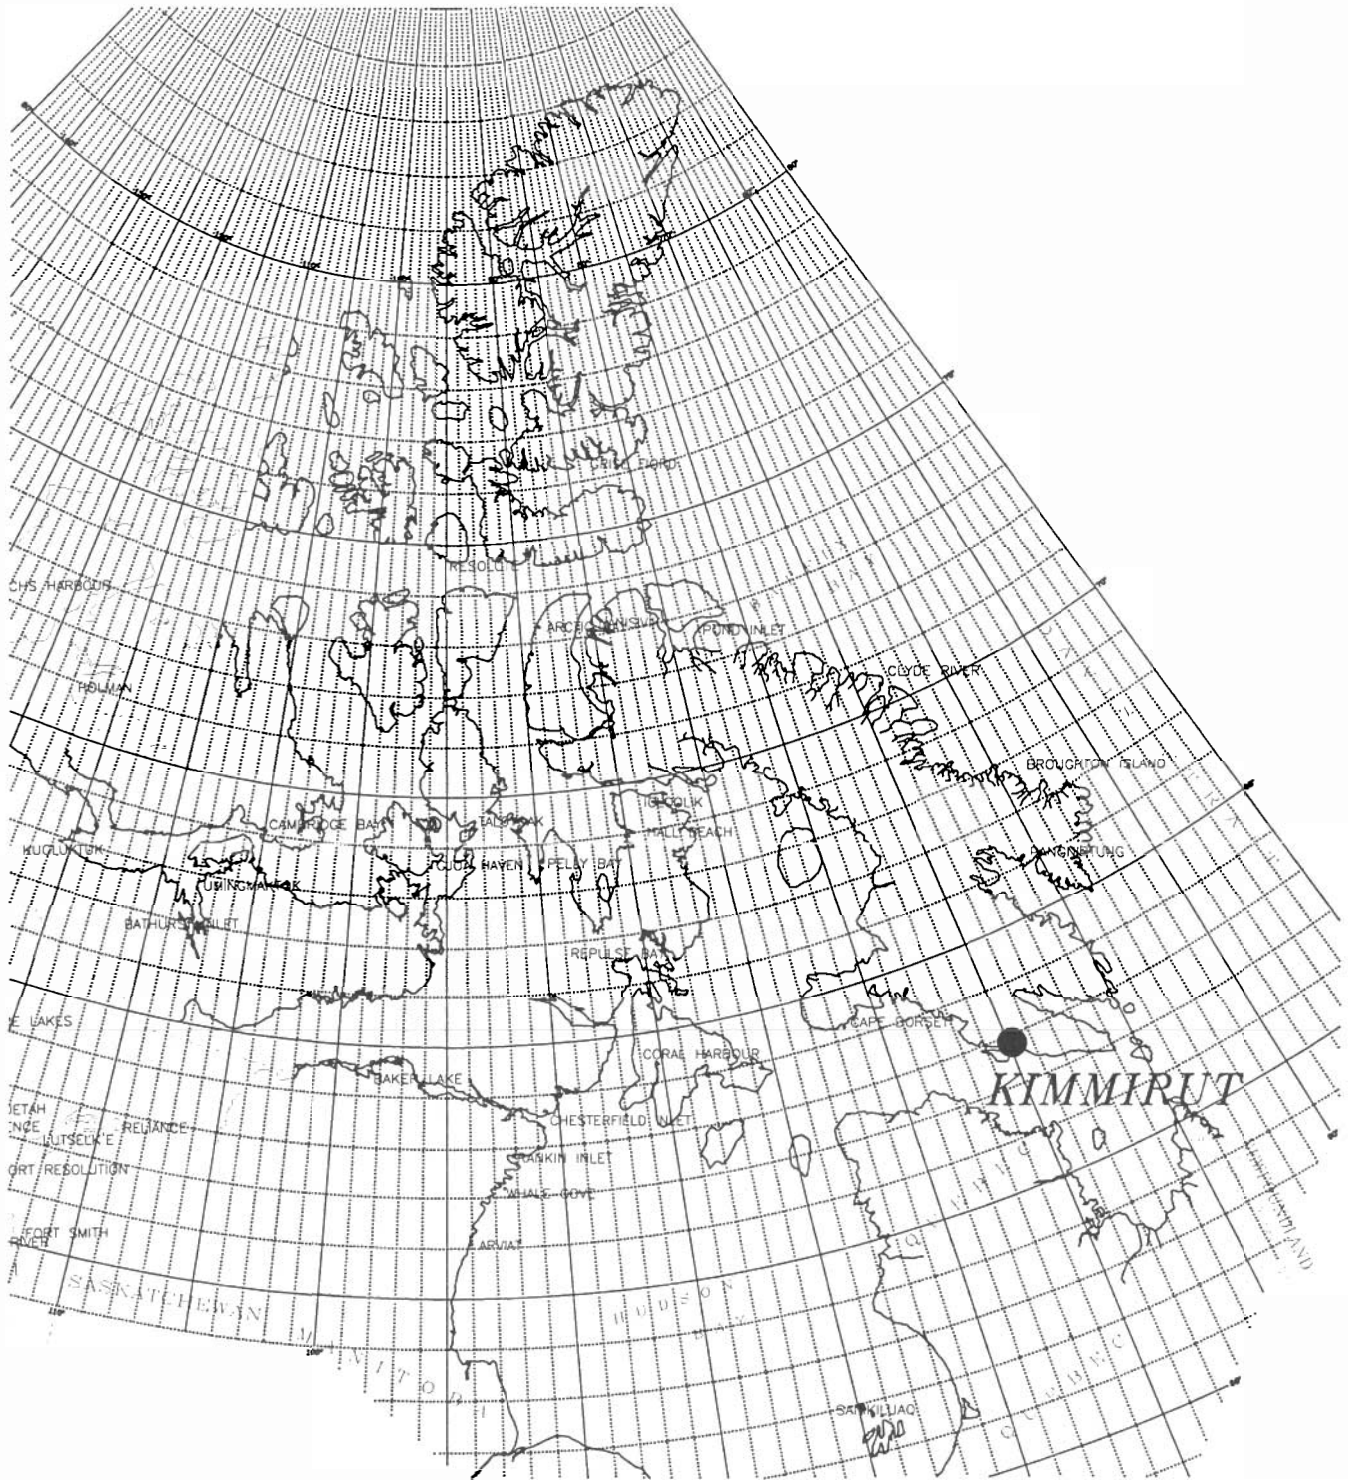

NOT TO SCALE

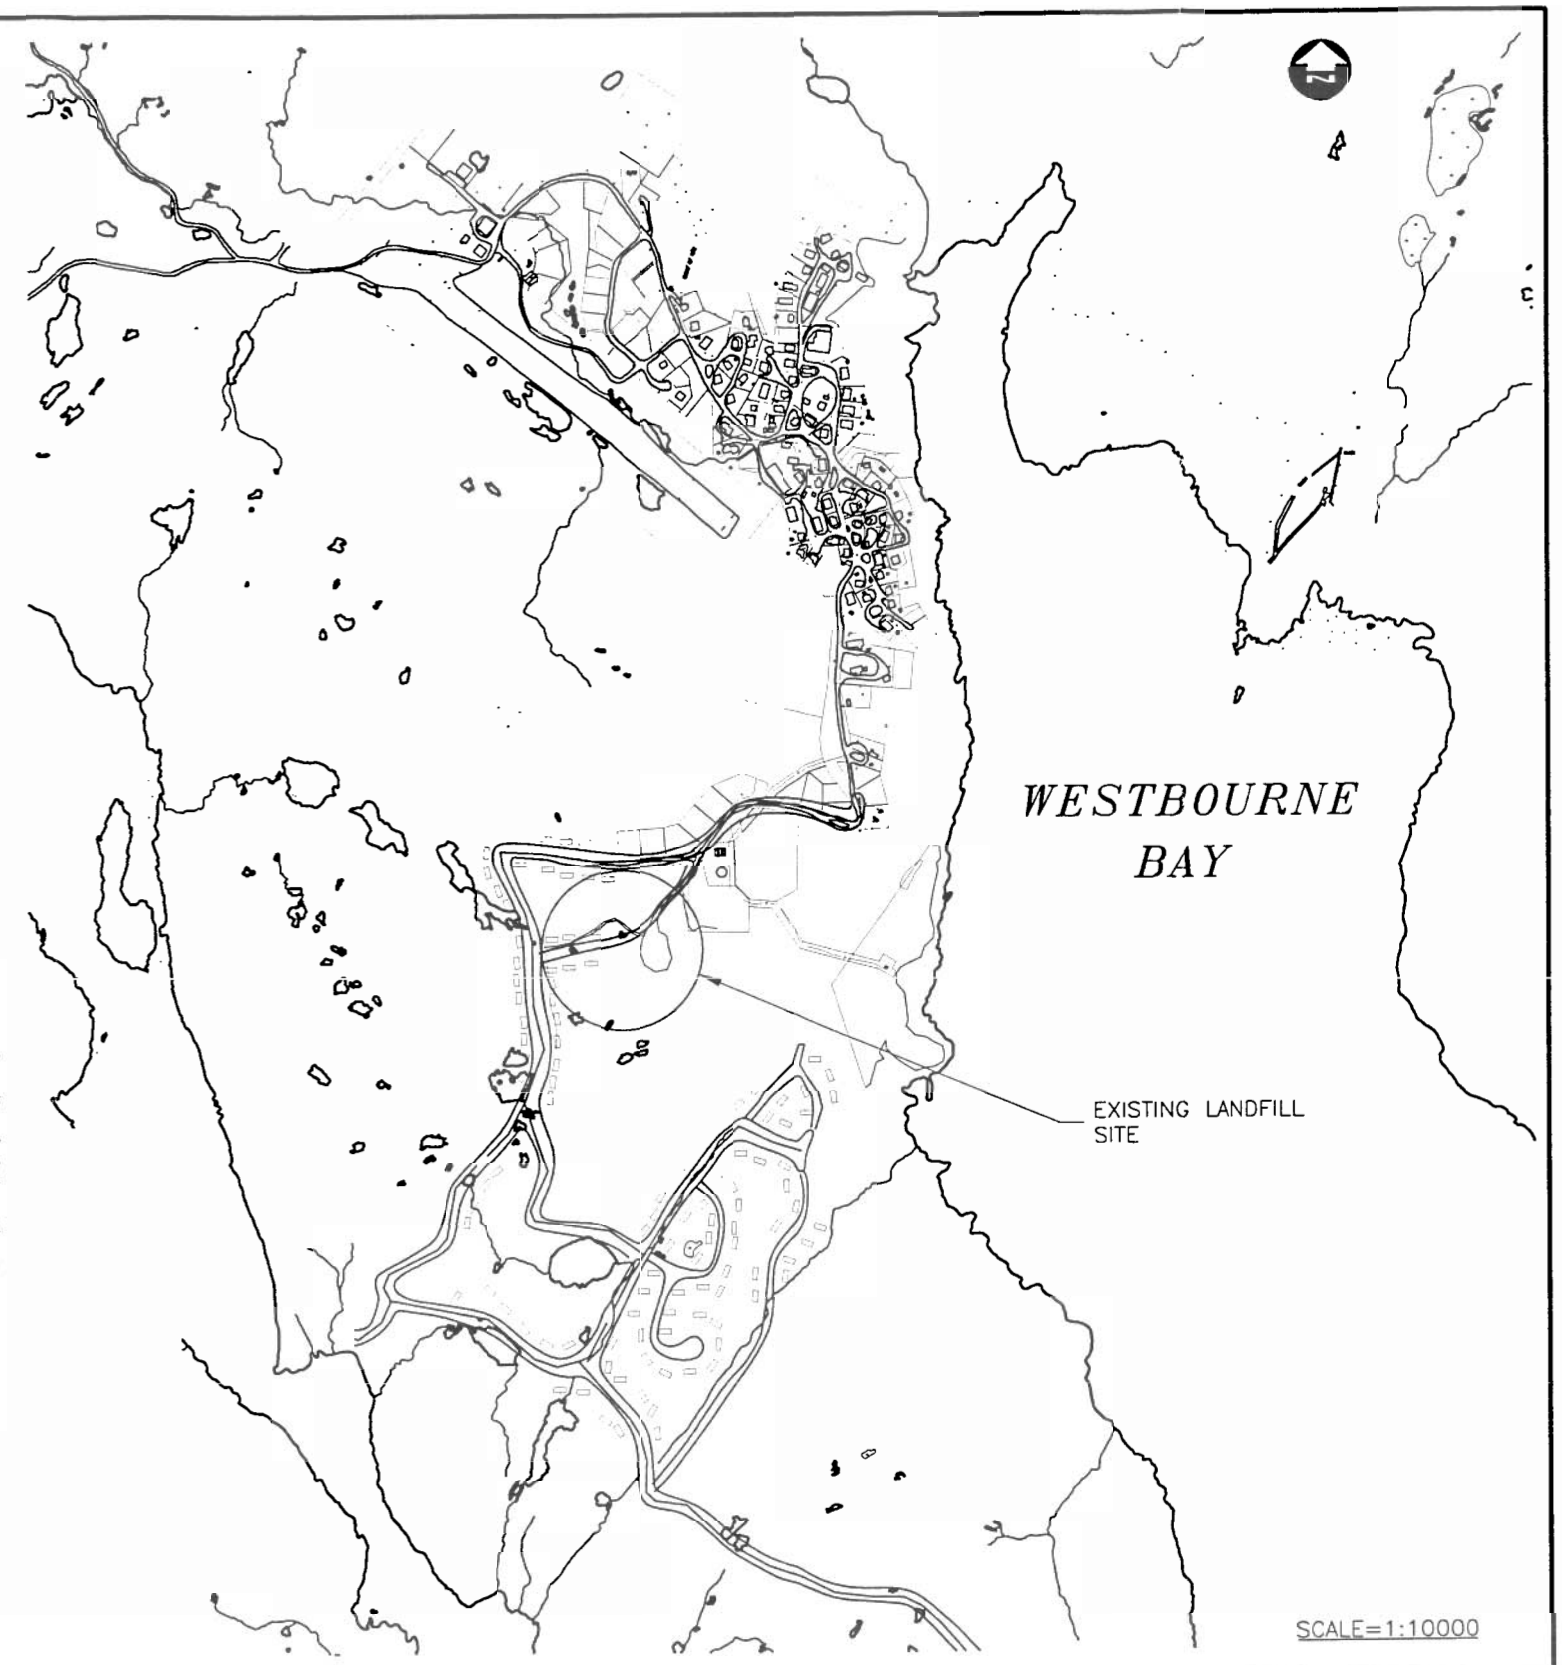

SCALE=1:10000

ACAD FILE: g:\cad\007304\CONCEP_DES\FIG 1.dwg
LOG FILE: no
EDIT DATE: 03/03/00
BASE NAME: a.dwg

DILLON CONSULTING

PROJECT	KIMMIRUT LANDFILL SITE CLOSURE KIMMIRUT, NUNAVUT
TITLE	LOCATION MAP AND SITE PLAN
PROJECT NUMBER	00-7304
DATE	MARCH 2000
FIGURE NUMBER	FIG 1