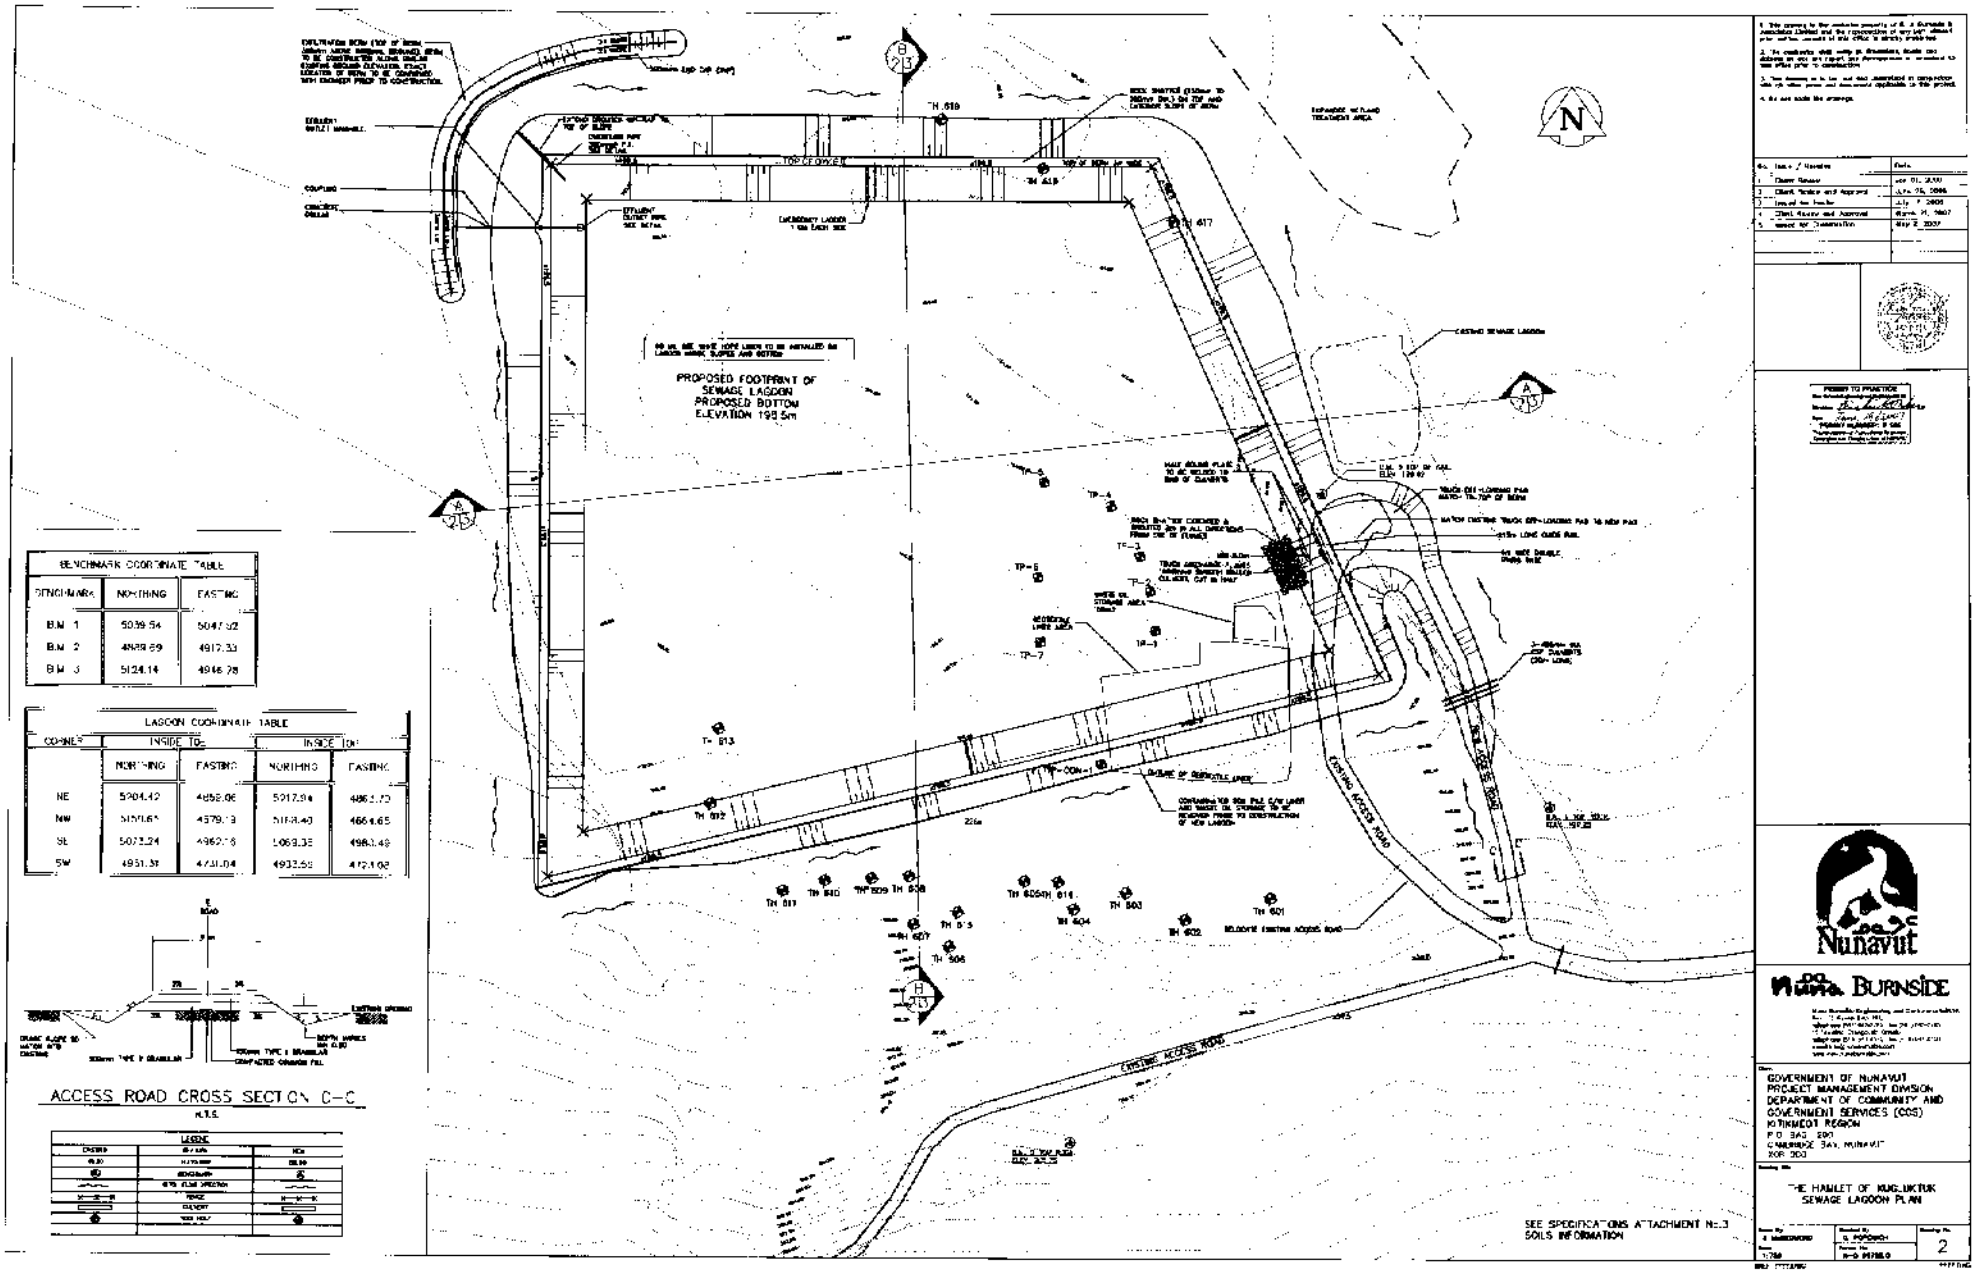

BENCHMARK COORDINATE TABLE

BENCHMARK	NORTHING	EASTING
B.M. 1	5039.54	5047.02
B.M. 2	4989.59	4917.33
B.M. 3	5124.14	4946.78

LAGOON COORDINATE TABLE

CORNER	INSIDE TOP		INSIDE BOTTOM	
	NORTHING	EASTING	NORTHING	EASTING
NE	5004.42	4852.06	5017.91	4861.70
NW	5019.63	4579.13	5018.40	4664.65
SE	5073.24	4962.16	5069.38	4983.49
SW	4951.38	4731.04	4933.59	4721.02

ACCESS ROAD CROSS SECTION C-C

N.T.S.

LEGEND

CHECKED		NOTE
ELEV.	ELEVATION	DIA.
	BENCHMARK	
	EXIST. FLOW DIRECTION	
	FENCE	
	CULVERT	
	TEST HOLE	

No.	Issue / Revision	Date
1	Client Review	Jan 01, 2006
2	Client Review and Approval	July 05, 2006
3	Issued for Tender	July 7, 2006
4	Client Review and Approved	March 21, 2007
5	Issued for Construction	May 2, 2007

PERMIT TO PRACTICE

Nunavut

BURNSIDE

GOVERNMENT OF NUNAVUT
PROJECT MANAGEMENT DIVISION
DEPARTMENT OF COMMUNITY AND GOVERNMENT SERVICES (CGS)
KITIKMEOT REGION
P.O. BAG 290
CAMBRIDGE BAY, NUNAVUT
X0B 0C0

THE HAMLET OF KUGLUKTUK
SEWAGE LAGOON PLAN

Drawn By	Checked By	Drawing No.
A. MACDONALD	G. POPOVICH	2
Scale: 1:750	Project No.: 5-0 29180	

081203 3BM-KUG0308 Sewage Lagoon Plan drawing #2 - ILAE