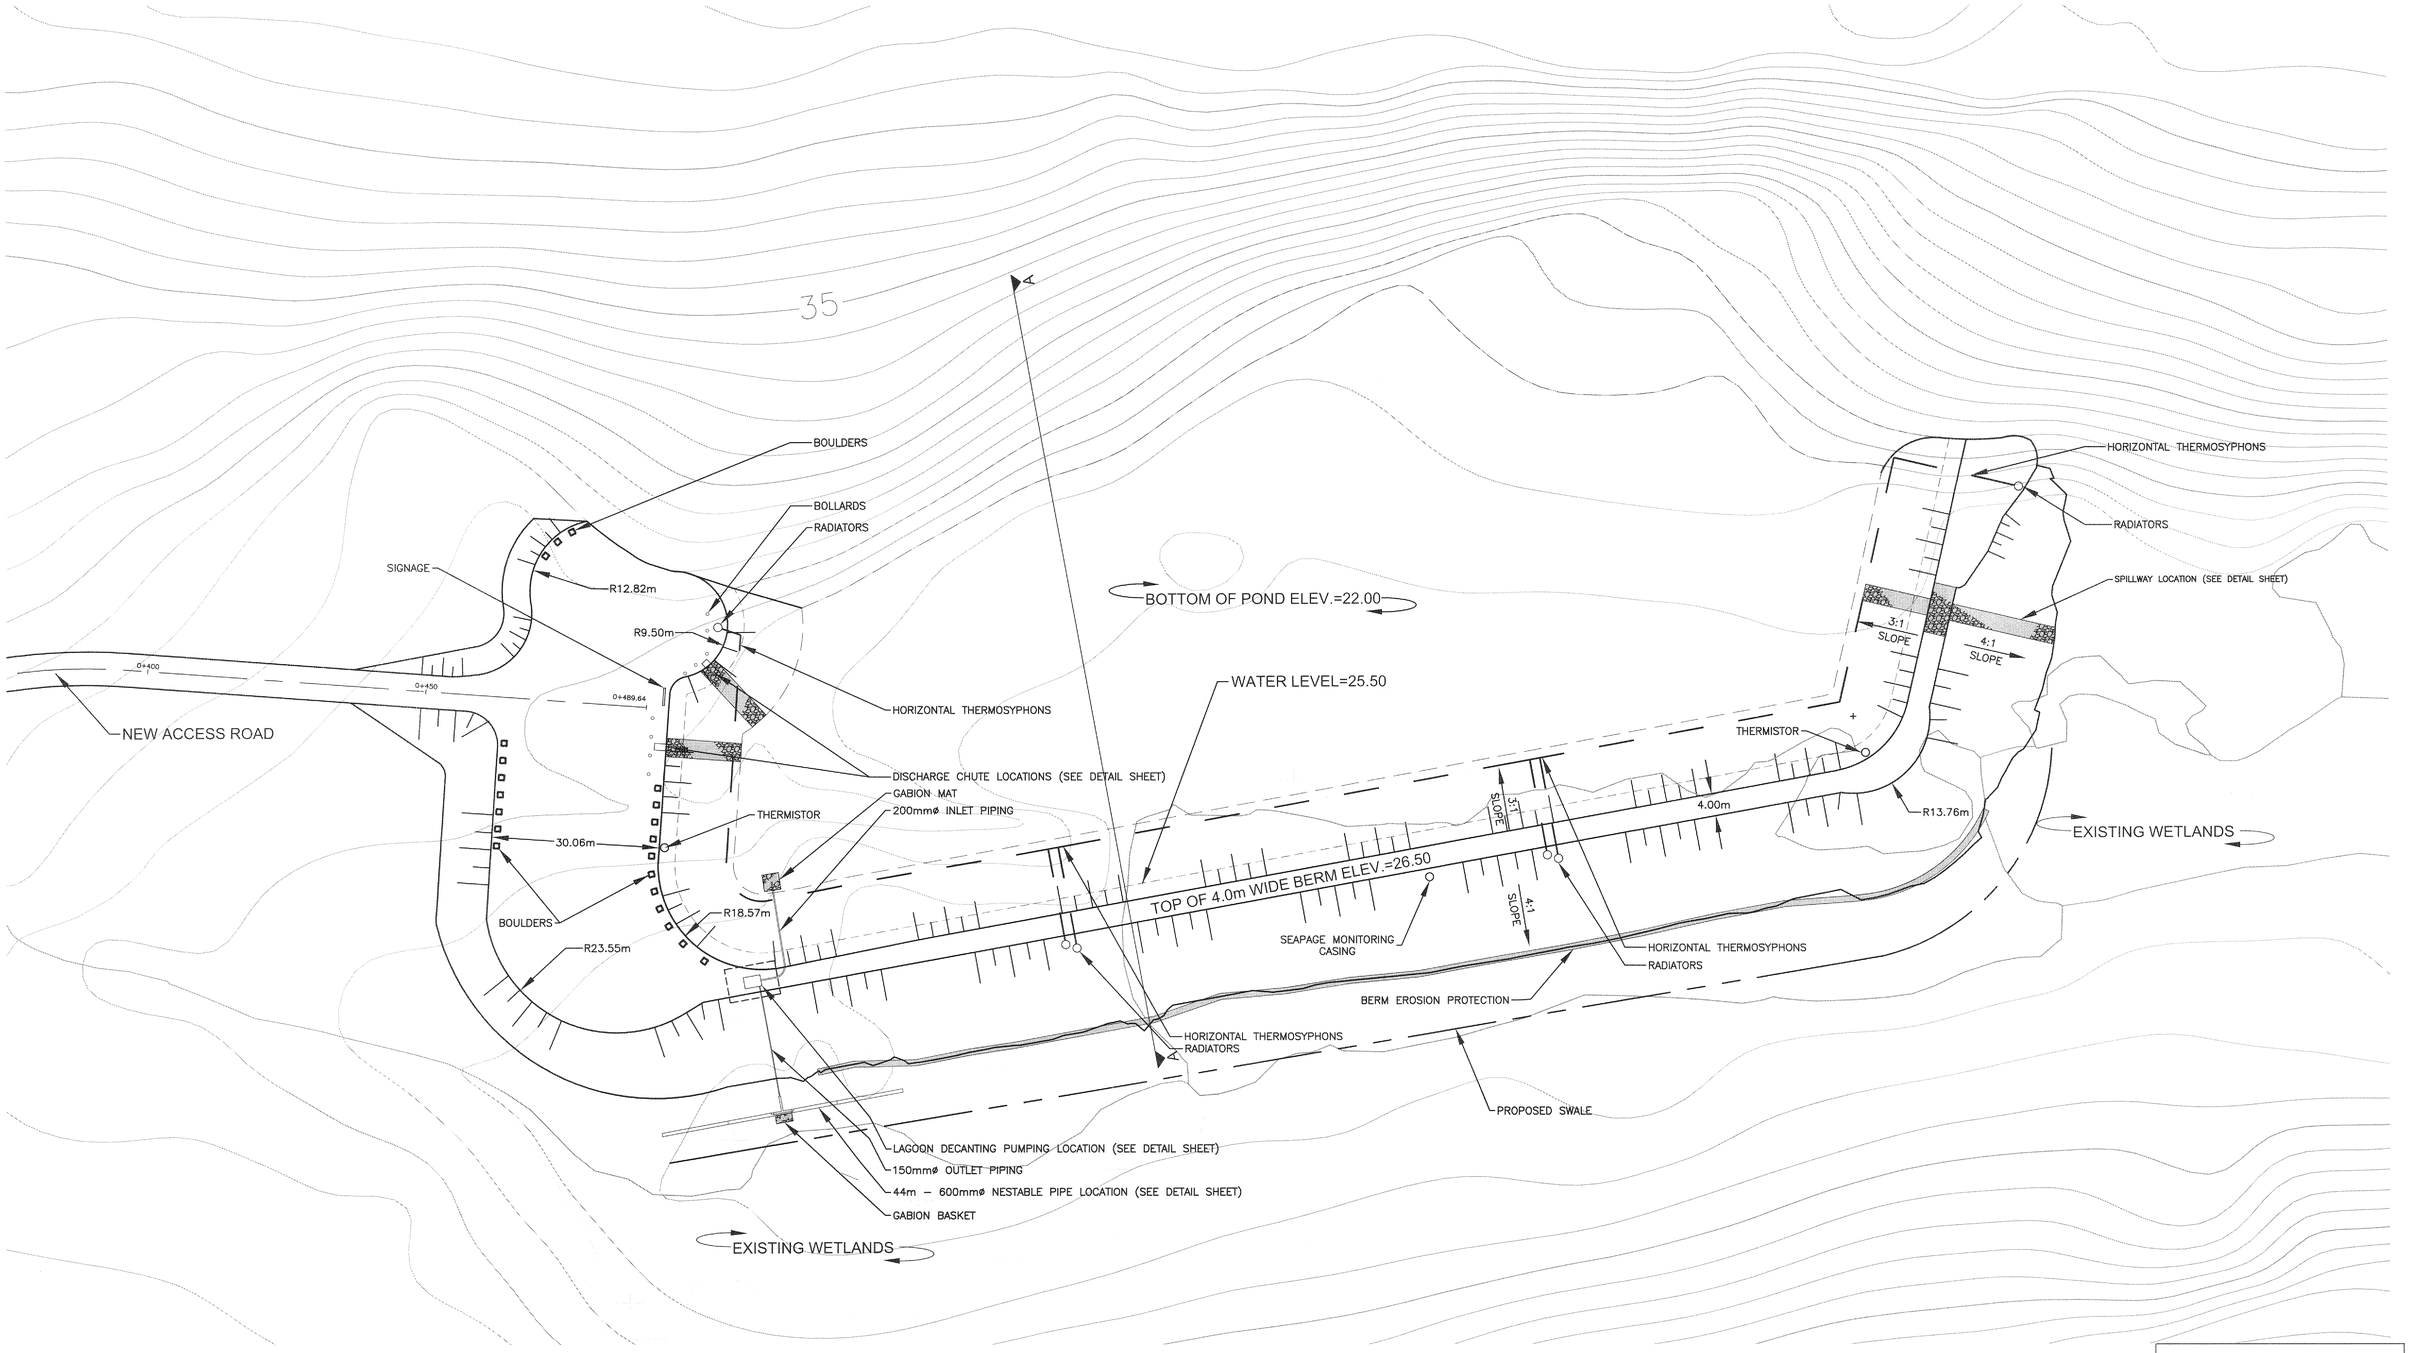

ISSUED FOR TENDER PURPOSES ONLY

DATE: FEB 21, 2014

NOTES

THE POSITION OF ALL POLE LINES, CONDUITS, WATERMAINS, SEWERS AND OTHER UNDERGROUND AND OVERGROUND UTILITIES AND STRUCTURES IS NOT NECESSARILY SHOWN ON THE CONTRACT DRAWINGS, AND WHERE SHOWN, THE ACCURACY OF THE POSITION OF SUCH UTILITIES AND STRUCTURES IS NOT GUARANTEED. BEFORE STARTING WORK, DETERMINE THE EXACT LOCATION OF ALL SUCH UTILITIES AND STRUCTURES AND ASSUME ALL LIABILITY FOR DAMAGE TO THEM.

PERMIT OF PRACTICE
EXP SERVICES INC.
Signature S.Burden
Date 24/02/14
PERMIT NUMBER: P483
NT/NU Association of Professional Engineers and Geoscientists

NO.	REVISION DESCRIPTION	DATE	BY	APPD
2	ISSUED FOR TENDER	21/02/14	MCK	SLB
1	ISSUED FOR REVIEW	29/01/14	IPC	SLB

SCALE: HORZ 1:500 (0 5 10 15 20)

DESIGNED BY

REVIEWED BY: REGISTERED PROFESSIONAL ENGINEER N.W.T. S.L. BURDEN LICENSEE 2140

CLIENT: GOVERNMENT OF NUNAVUT
DEPARTMENT OF COMMUNITY AND GOVERNMENT SERVICES

exp Services Inc.
t +1.613.688.1899 | f +1.613.225.7330
2650 Queensview Drive, Unit 100
Ottawa, ON K2B 8H6
Canada
www.exp.com
• BUILDINGS • EARTH & ENVIRONMENT • ENERGY •
• INDUSTRIAL • INFRASTRUCTURE • SUSTAINABILITY •

BASEPLAN	S.BUTLER
DESIGN	S.DOUGLAS
CHECKED	S.DOUGLAS
CAD	I. CRAWFORD
PROJ. MAN	S.BURDEN
APPROVED	S. BURDEN

PROJECT: SEWAGE LAGOON
REPULSE BAY, NUNAVUT

TITLE: OVERALL SITE PLAN

PROJ. NO.	OTT-00207086-A0
SURVEY	exp.
DATE	OCT 11, 2013
DRAWING NO.	SP