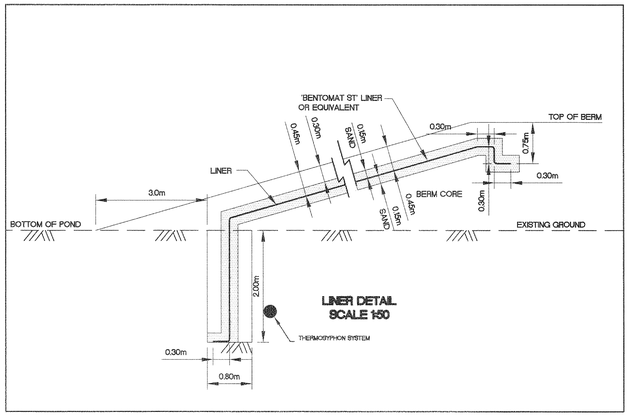

LINER DETAIL
SCALE 1:50

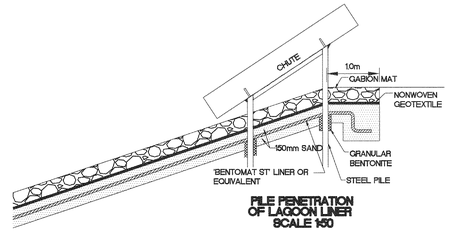

PILE PENETRATION OF LAGOON LINER
SCALE 1:50

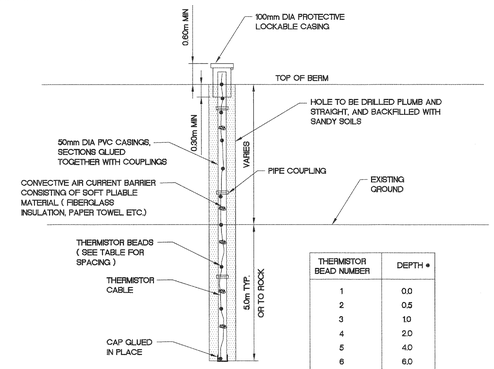

THERMISTOR BEAD NUMBER	DEPTH *
1	0.0
2	0.5
3	1.0
4	2.0
5	4.0
6	6.0
7	8.0
8	10.0

* UNLESS OTHERWISE DIRECTED

THERMISTOR DETAIL
SCALE NTS

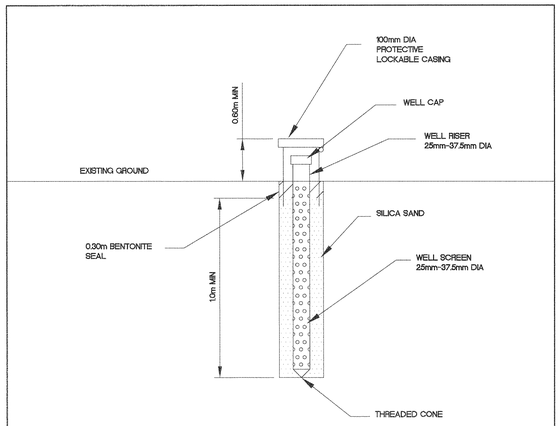

COMPLIANCE POINT SAMPLING WELL DETAIL
SCALE NTS

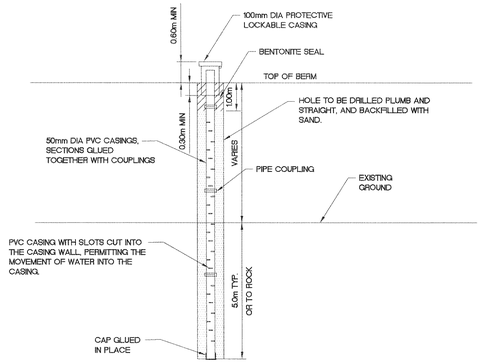

SEEPAGE MONITORING CASING
SCALE NTS

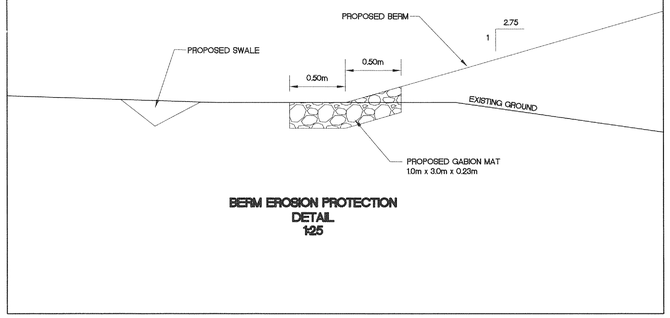

BERM EROSION PROTECTION DETAIL
1:25

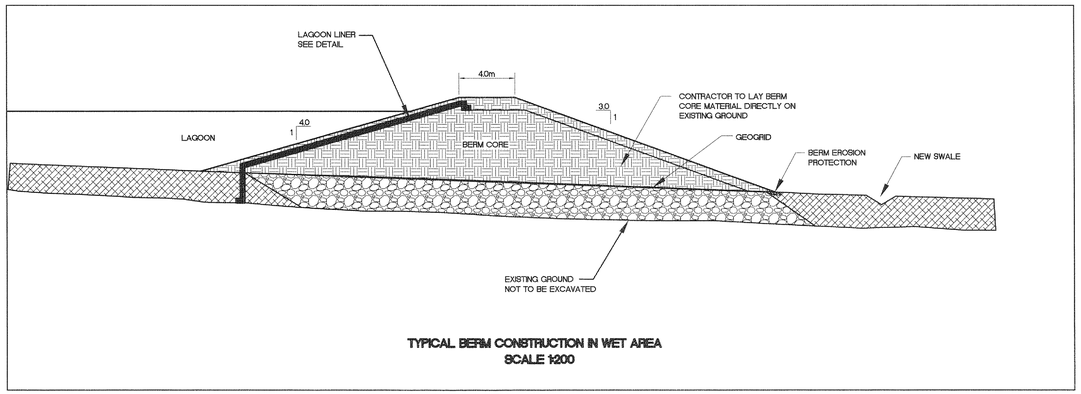

TYPICAL BERM CONSTRUCTION IN WET AREA
SCALE 1:200

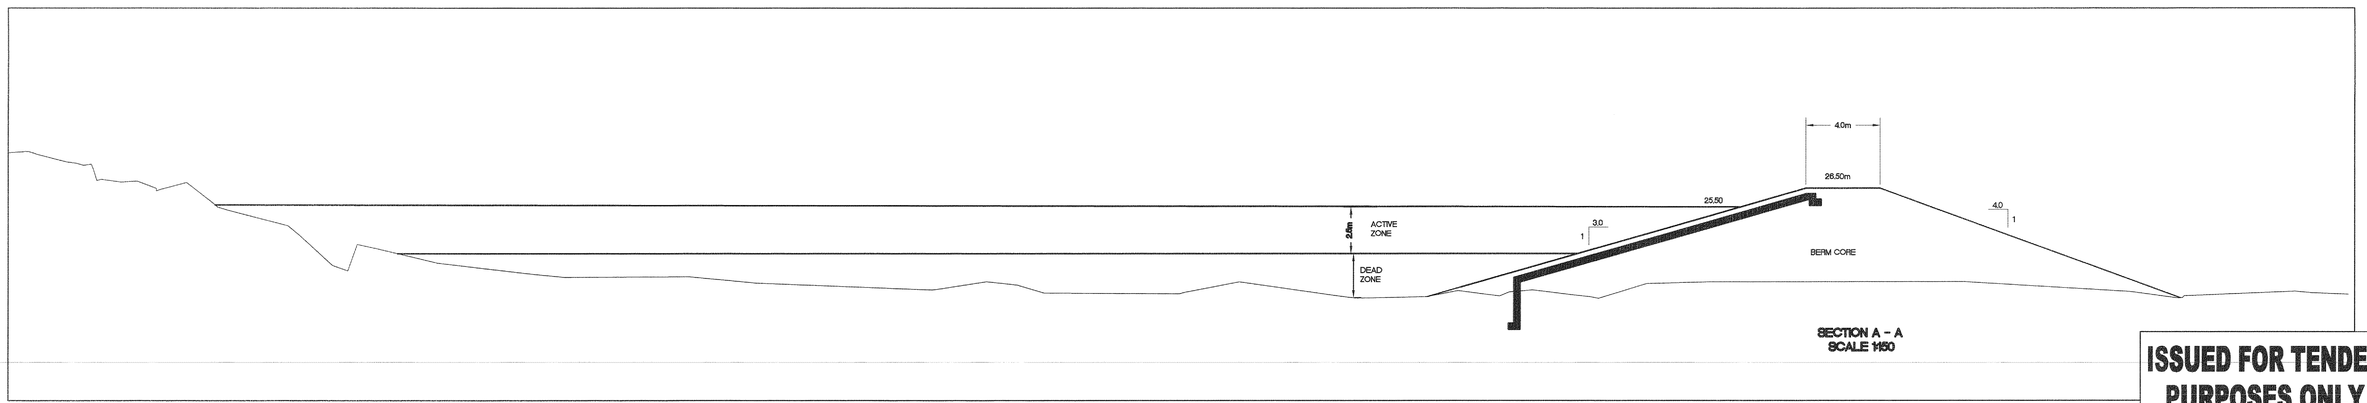

SECTION A - A
SCALE 1:50

ISSUED FOR TENDER PURPOSES ONLY

DATE: FEB 21, 2014

NOTES

THE POSITION OF ALL POLE LINES, CONDUITS, WATERMAINS, SEWERS AND OTHER UNDERGROUND AND OVERGROUND UTILITIES AND STRUCTURES IS NOT NECESSARILY SHOWN ON THE CONTRACT DRAWINGS, AND WHERE SHOWN, THE ACCURACY OF THE POSITION OF SUCH UTILITIES AND STRUCTURES IS NOT GUARANTEED. BEFORE WORK, DETERMINE THE EXACT LOCATION OF ALL SUCH UTILITIES AND STRUCTURES AND ASSUME ALL LIABILITY FOR DAMAGE TO THEM.

PERMIT OF PRACTICE
EXP SERVICES INC.
Signature
Date 24/02/14
PERMIT NUMBER: P483
NT/NU Association of Professional Engineers and Geoscientists

NO.	REVISION DESCRIPTION	DATE	BY	APPD
2	ISSUED FOR TENDER	21/02/14	MCK	SLB
1	ISSUED FOR REVIEW	29/01/14	IPC	SLB

SCALE

DESIGNED BY

REVIEWED BY

REGISTERED PROFESSIONAL ENGINEER S.L. BURDEN LICENSEE N.W.T.

CLIENT
GOVERNMENT OF NUNAVUT
DEPARTMENT OF COMMUNITY AND GOVERNMENT SERVICES

exp Services Inc.
t +1 613.688.1899 | f +1 613.225.7337
2650 Queensview Drive, Suite 100
Ottawa, ON K2B 8H6
Canada
www.exp.com
• BUILDINGS • EARTH & ENVIRONMENT • ENERGY •
• INDUSTRIAL • INFRASTRUCTURE • SUSTAINABILITY •
The new identity of Trow / GBIE

BASEPLAN S.BUTLER
DESIGN S.DOUGLAS
CHECKED S.DOUGLAS
CAD I.CRAWFORD
PROJ. MAN. S.BURDEN
APPROVED

PROJECT
SEWAGE LAGOON
REPULSE BAY, NUNAVUT

TITLE
DETAIL PLAN

PROJ. NO. OTT-00207086-A0
SURVEY exp.
DATE OCT 11, 2013
DRAWING NO. DE-3

Filename: o:\projects\oil engineering services\207000\ott-00207086-a0 - sewage lagoon upgrades, repulse bay, nu - p\h2 - drawings\207086-details_wscover_mcover.dwg
Last Saved: 2/21/2014 4:55:38 PM Plotted by: bellaym
Last Plotted: 2/21/2014 4:55:38 PM
Pen Table: ----
Plot Scale: 1:1