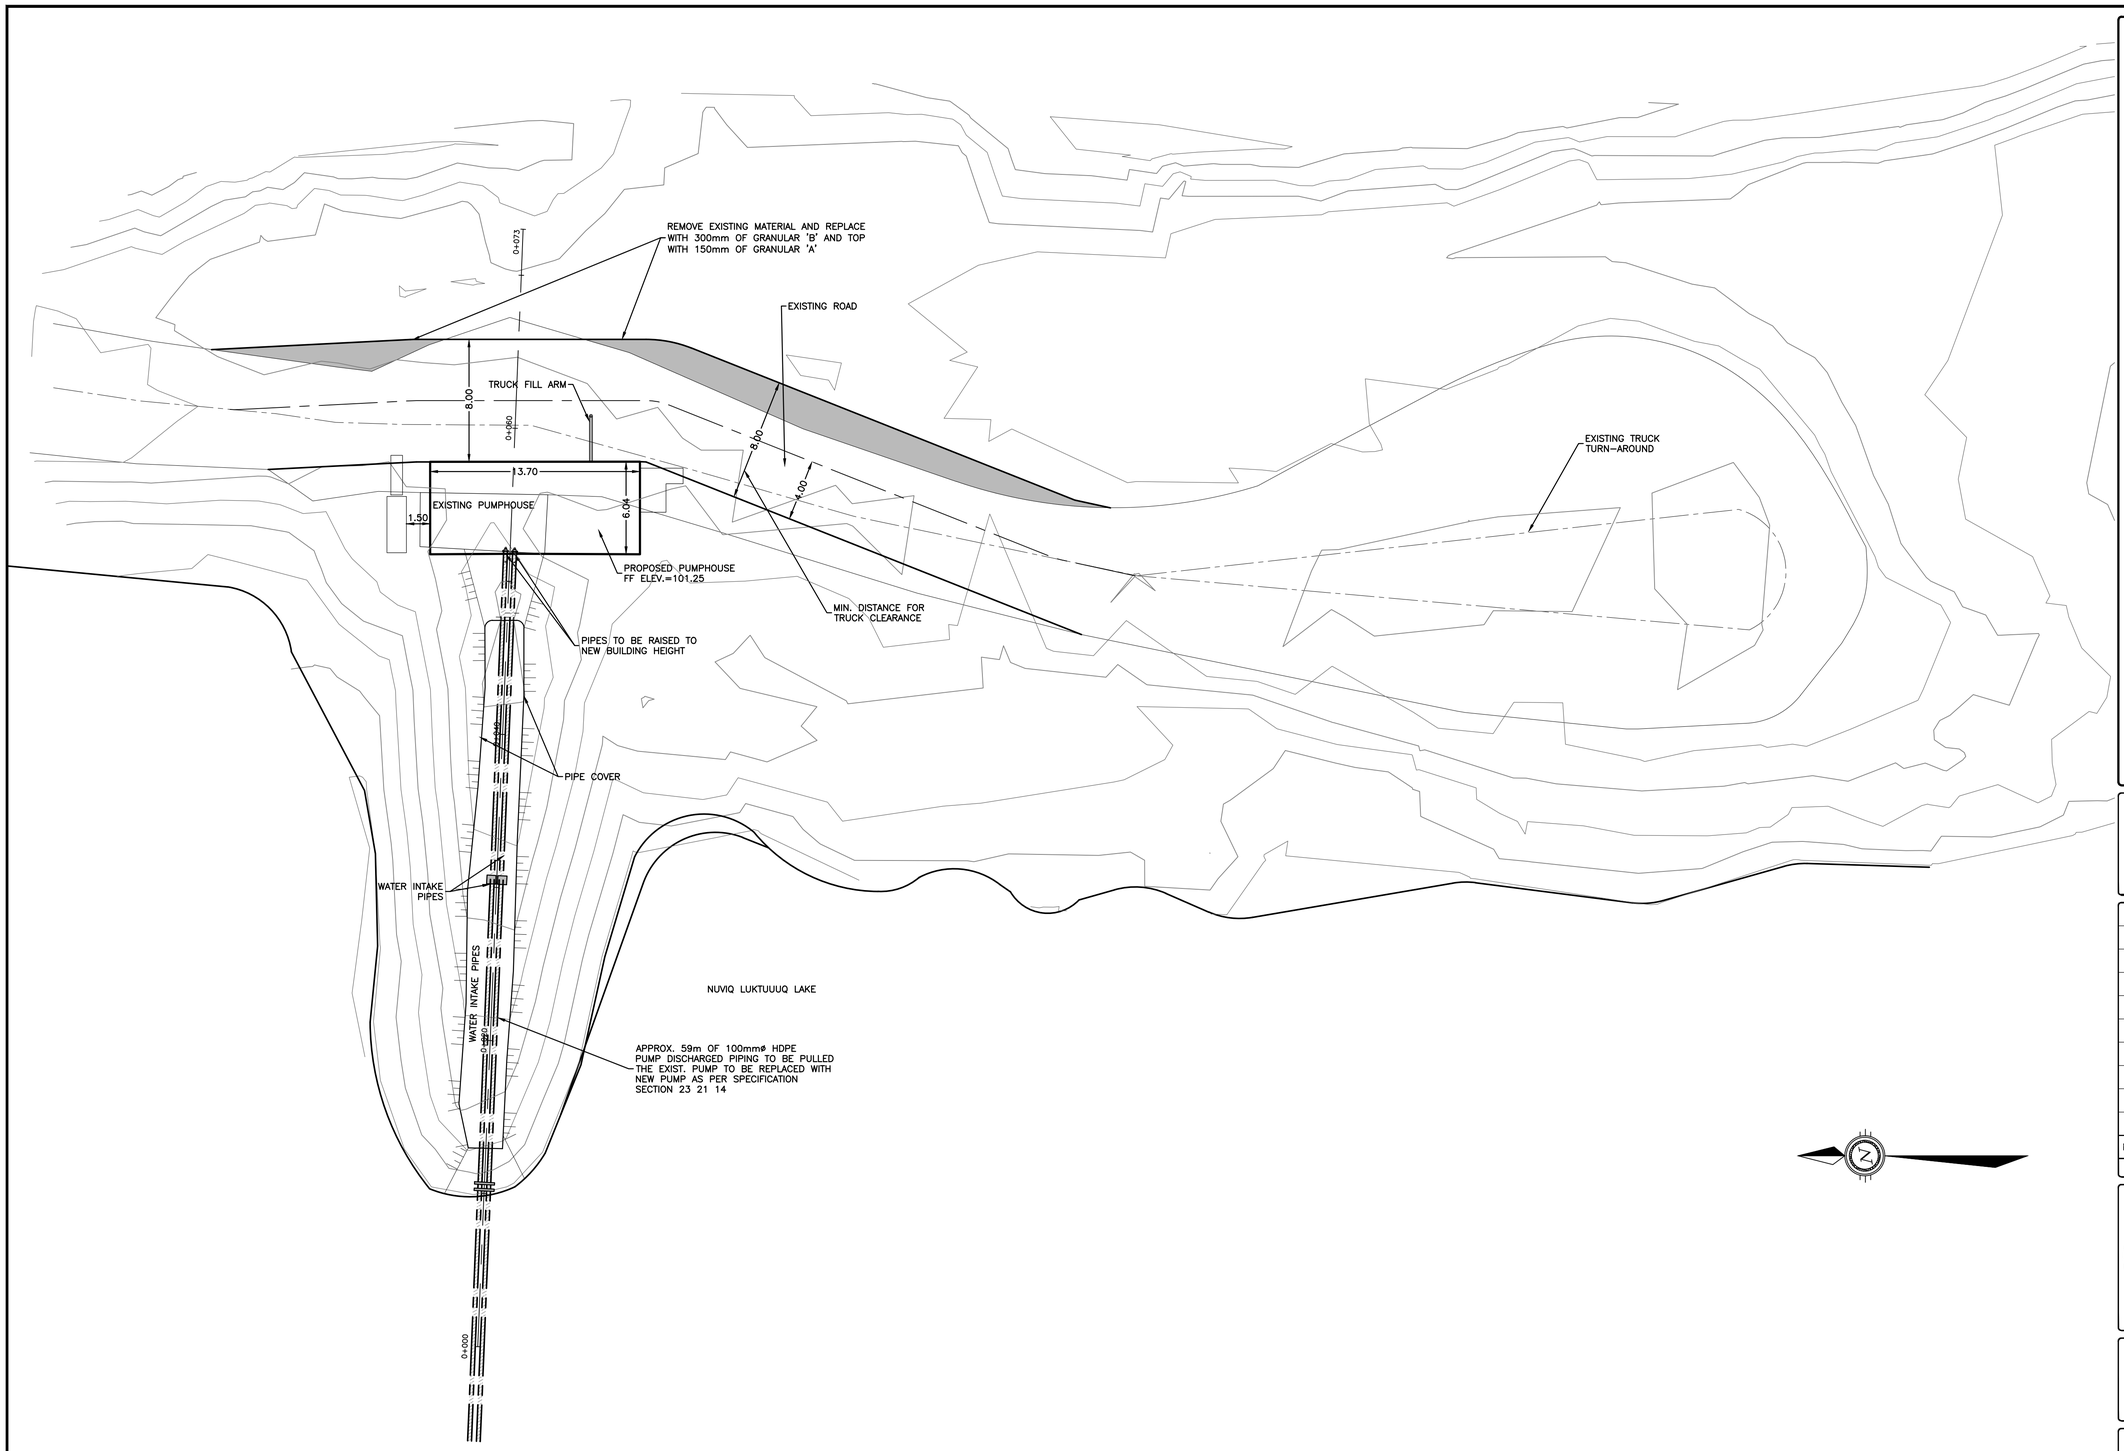

Nunavut

NOTES:

1. CONTRACTOR TO REMOVE EXISTING CONCRETE PAD FOUNDATION AND DISPOSE OF OFF-SITE. GRANULAR BASE TO BE PLACE AND COMPACTED BENEATH PROPOSED STRUCTURE TO PROVIDE POSITIVE DRAINAGE AWAY FROM SITE.
2. EXISTING ACCESS WAY TO BE RE-GRADED USING 150mm GRANULAR 'A'.
3. COMPACTED GRANULAR BASE TO BE ESTABLISHED UNDER PROPOSED GRADE OF WATER INTAKE PIPES.

0 2m 4m 8m
HORIZONTAL 1:200

No.	DESCRIPTION	DATE	BY	APP'D
3	ISSUED FOR CONSTRUCTION	16/05/15	IPC	SAD
2	RE-ISSUED FOR TENDER	18/11/15	MCK	SAD
1	ISSUED FOR TENDER	12/12/14	SAB	SAD

R E V I S I O N S

REGISTERED PROFESSIONAL ENGINEER
S. L. BURDEN
LICENSEE
N.W.T.
2016-05-16

CLIENT
GOVERNMENT OF NUNAVUT
DEPARTMENT OF COMMUNITY AND GOVERNMENT SERVICES

PROJECT
REPULSE BAY, NUNAVUT
NEW WATER PUMP HOUSE
PROJECT: 12-3002

TITLE
SITE PLAN

design by	S.A.D.	project no.	OTT-208308-A0
drawn by	S.A.B.	drawing no.	C1
checked by	S.A.D.		
date	MAR 2013		
scale	HORIZ 1:200		

PERMIT TO PRACTICE
EXP SERVICES INC.
Signature
Date 2016-05-16
PERMIT NUMBER: P 483
NT/NU Association of Professional Engineers and Geoscientists

ISSUED FOR CONSTRUCTION
DATE: MAY 16, 2016

Filename: p:\projects\civil engineering services\208300\cad-208308\208-a0 - new pump house upgrades - repulse bay - grid - drawings\208308-c1-c2.dwg
Last Saved: 5/16/2016 11:03:33 AM
Last Plotted: 5/16/2016 11:05:06 AM Plotted by: crawford
Pen Table: exp-64.ctb
Reference: 208308-BASE.dwg