PLOTTED BY: EVAN MORGAN | DATE: —
FILE: G:\OTT\00204430-A0\RESOLVE ENVCONTI\MODEL\A_L.DWG, 13/06/26 8:48

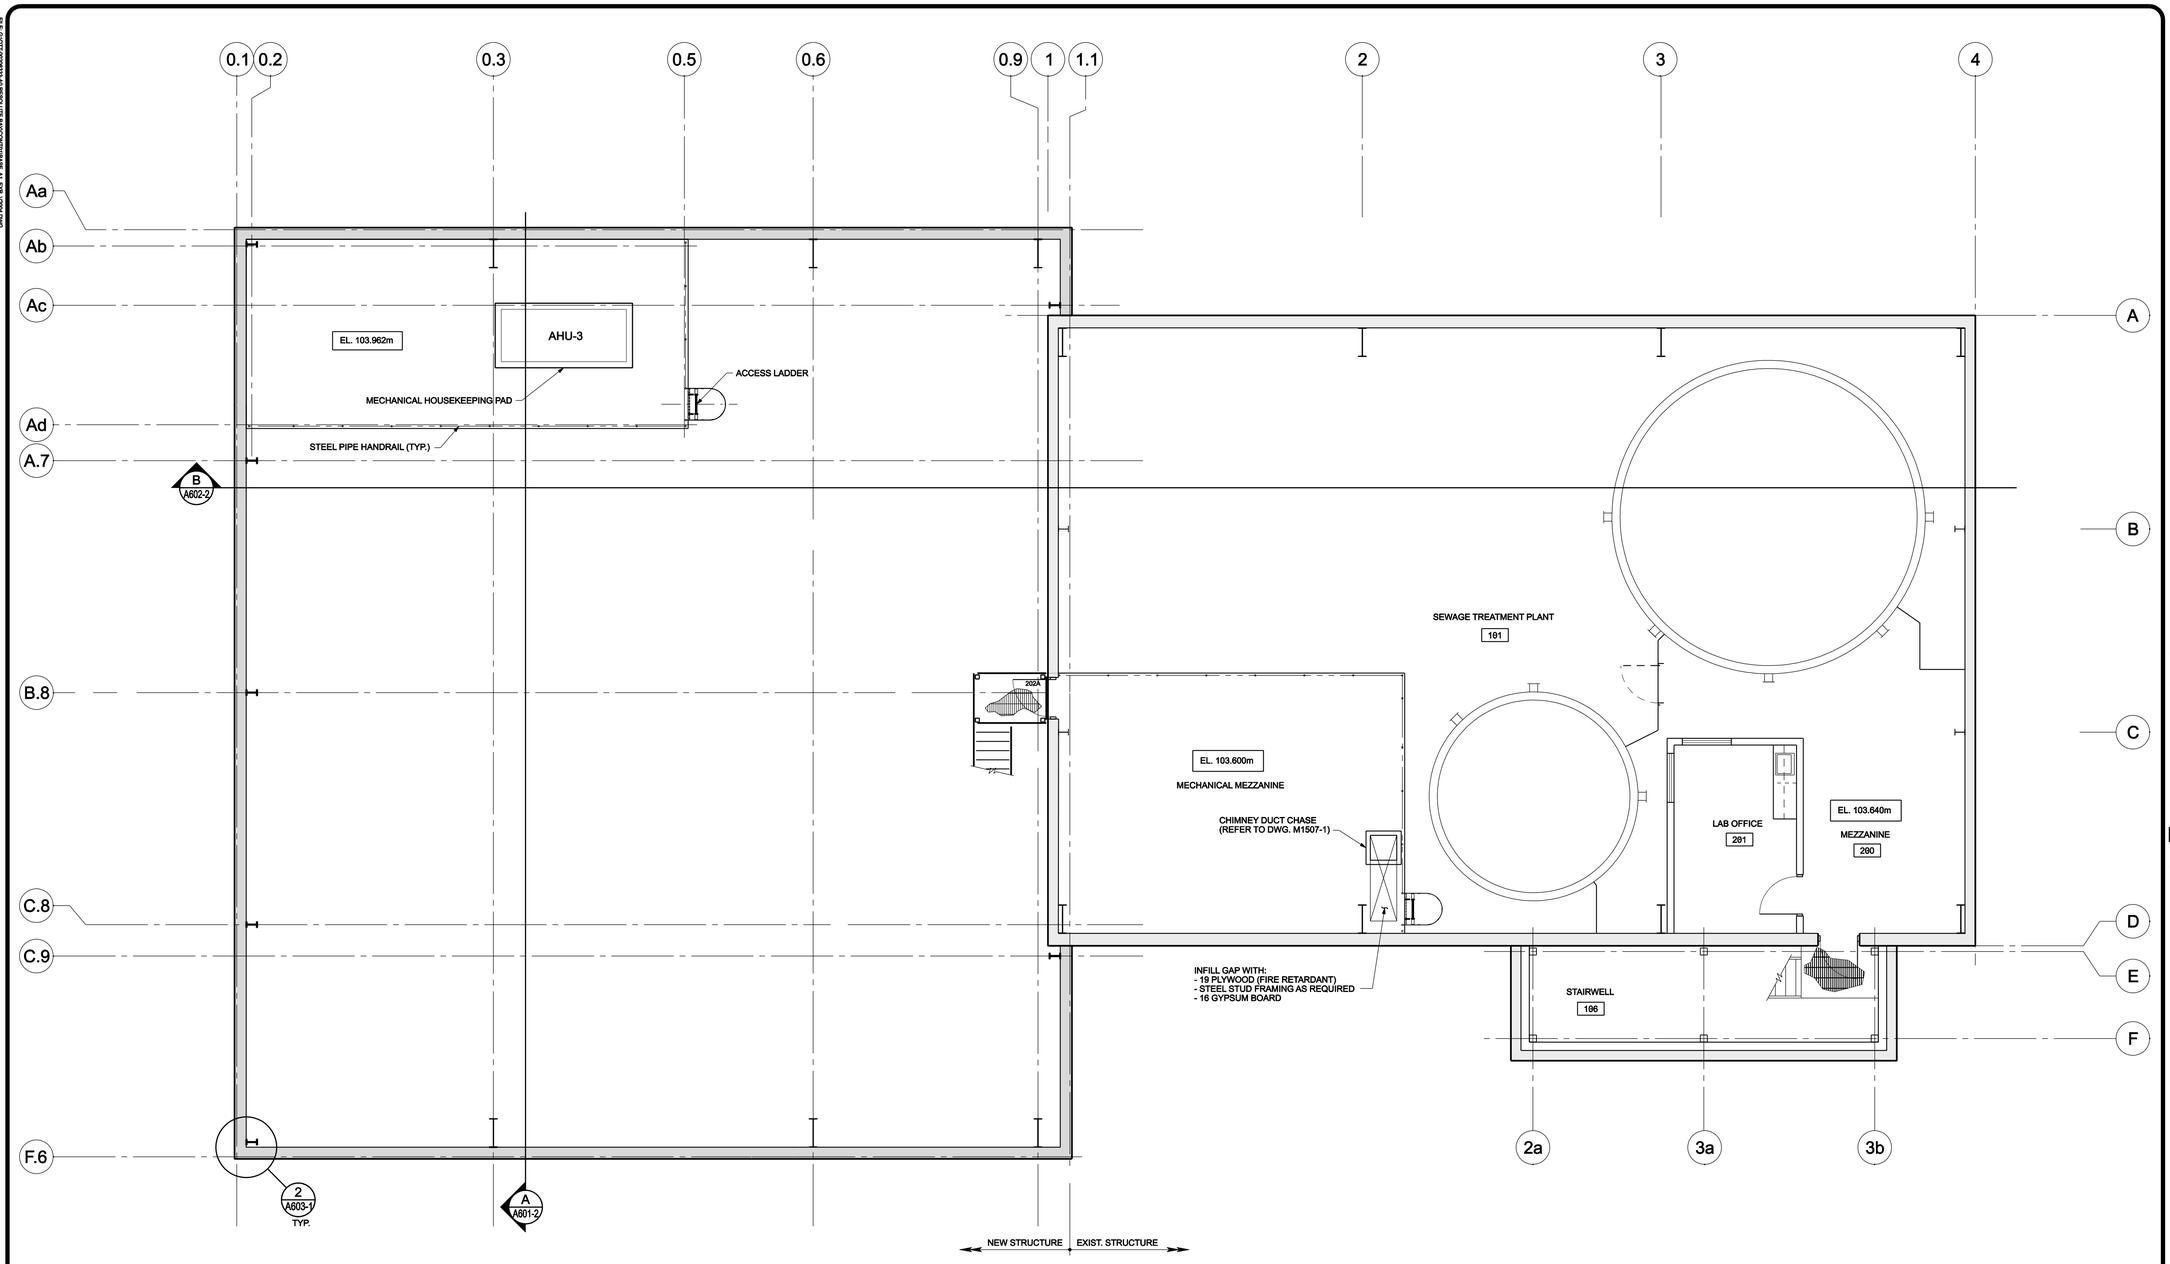

No.	Issue	Date
1	60% REVEIW SUBMISSION	2013-MAR-08
2	ISSUED FOR TENDER	2013-APR-10
3	RELEASED FOR CONSTRUCTION	2013-JUNE-27

No.	Revision	Ckd. By	Date

PERMIT OF PRACTICE
EXP SERVICES INC.
Signature
Date 2013/JUNE/27
PERMIT NUMBER: P483
NT/NU Association of Professional Engineers and Geoscientists

RELEASED FOR CONSTRUCTION

REGISTERED PROFESSIONAL ENGINEER M.J. MCDERMOTT LICENSEE NT/NU

Const. North

Drawn By: AEG/ECM
Dwg. Standards Ckd. By: RWS
Designed By: MJM
Date Printed
Dwg. Design Ckd. By: MJM

exp Services Inc.
t: +1.613.688.1899 | f: +1.613.225.7330
2650 Queensview Drive, Unit 100
Ottawa, ON K2B 8H6
CANADA
www.exp.com

• BUILDINGS • EARTH & ENVIRONMENT • ENERGY •
• INDUSTRIAL • INFRASTRUCTURE • SUSTAINABILITY •

Project Title

WASTEWATER TREATMENT PLANT UPGRADE PANGNIRTUNG, NU

Dwg. Title

MEZZANINE / PLATFORM PLANS

Project No. OTT-00204430-A0

Dwg. No. **A601-2** Rev. No. 0

Scale 1:75 (U.N.O.)
This drawing is not to be scaled

exp Services Inc. © 2013