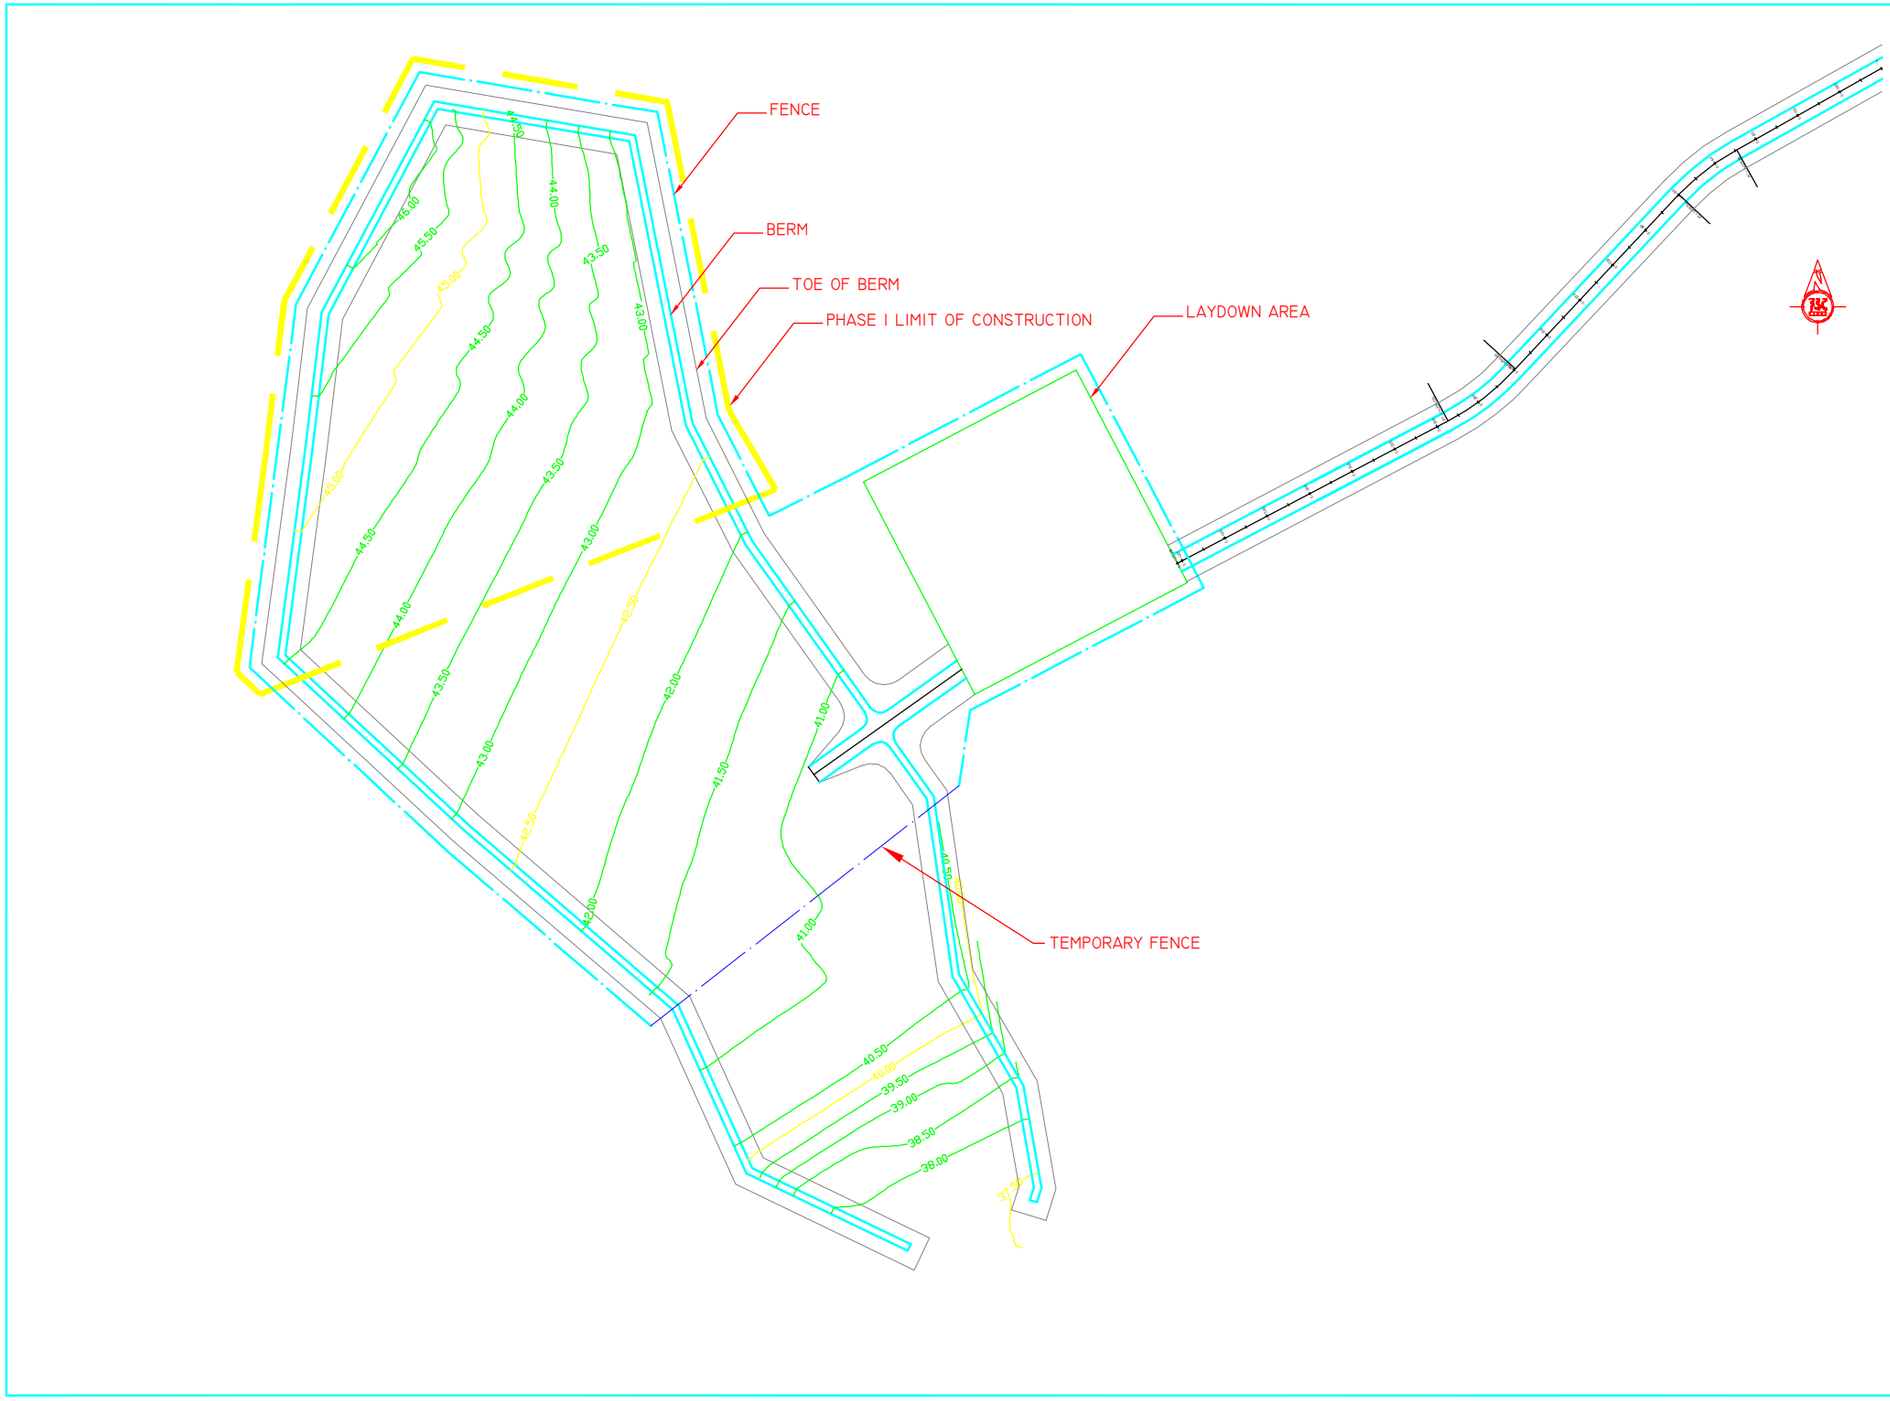

FSC GROUP
FERGUSON SIMEK CLARK
ENGINEERS AND ARCHITECTS

NO	REVISION	DATE	BY	APP'D
A				

JOB TITLE
PROPOSED
SOLID WASTE SITE

RANKIN INLET, NU

DRAWING TITLE
PHASE I
COMPLETE

DESIGNED BY WO	SCALE 1:1000
DRAWN BY RW/RH	DATE APRIL 9, 2002
CHECKED BY WO	CLIENT PROJECT NO.
F.S.C. FILE NO. 01.1570-01.dwg	F.S.C. JOB NO. 2001-1570
SHEET 3 OF 6	DRAWING NO C-3