CALLOUT LEGEND

"DESCRIPTION OF DETAIL" — 1 (100|101) — DETAIL NUMBER; DRAWING SHEET WHERE DETAIL IS SHOWN; DETAIL REFERENCED (THIS DRAWING SHEET)

PROPOSED CL ALIGNMENT
PROPOSED ROAD TOE
PROPOSED ROAD EDGE
DAYLIGHT
PROPOSED HYDRO/COMMUNICATIONS LINE

SCALE 1:500

CONTOURS ARE 0.5 METER INTERVALS
DIMENSIONS ARE IN METERS UNLESS SPECIFIED OTHERWISE

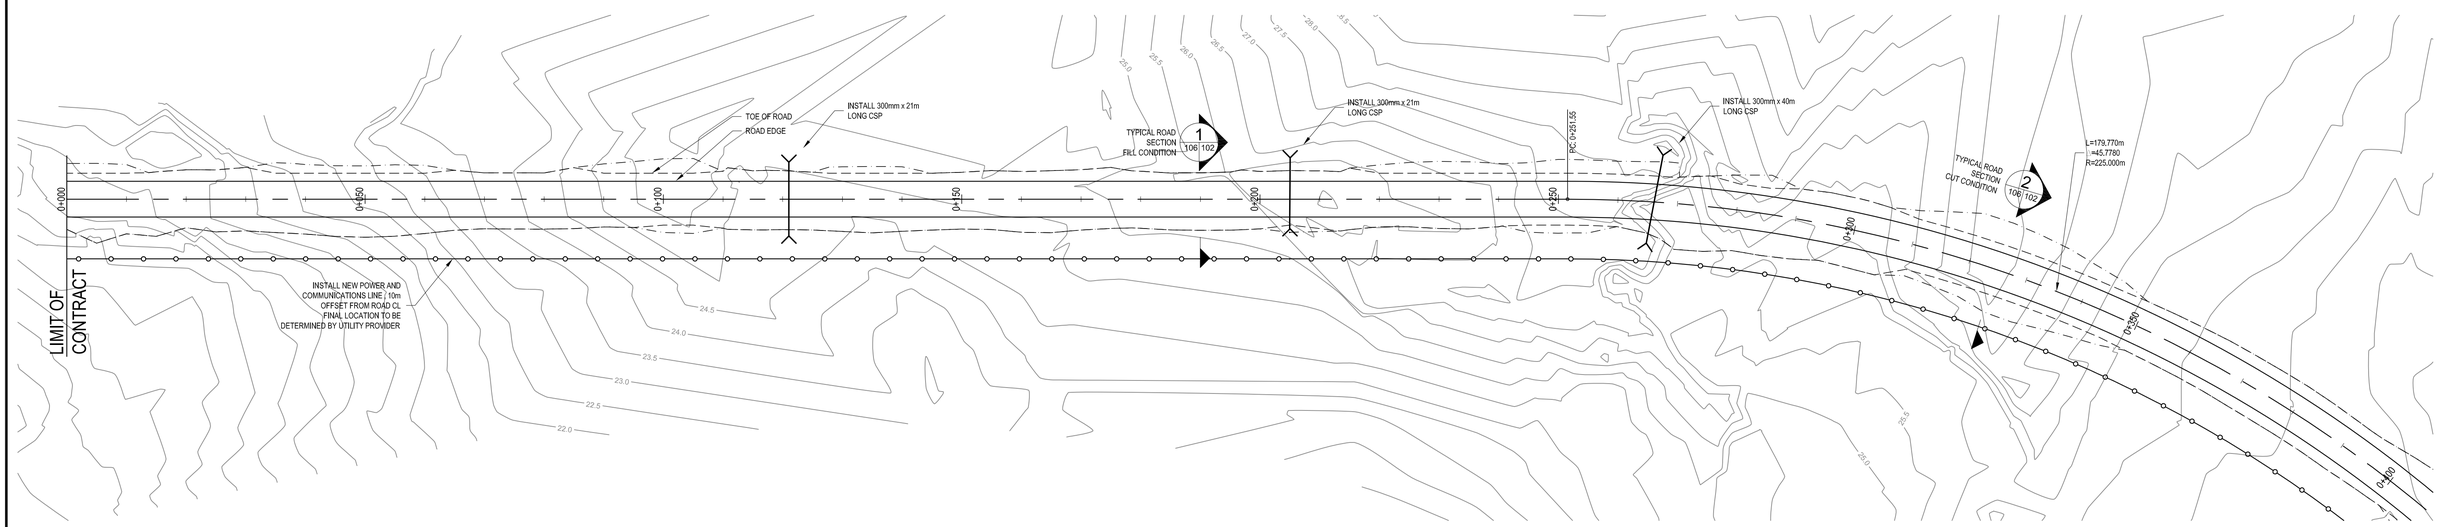

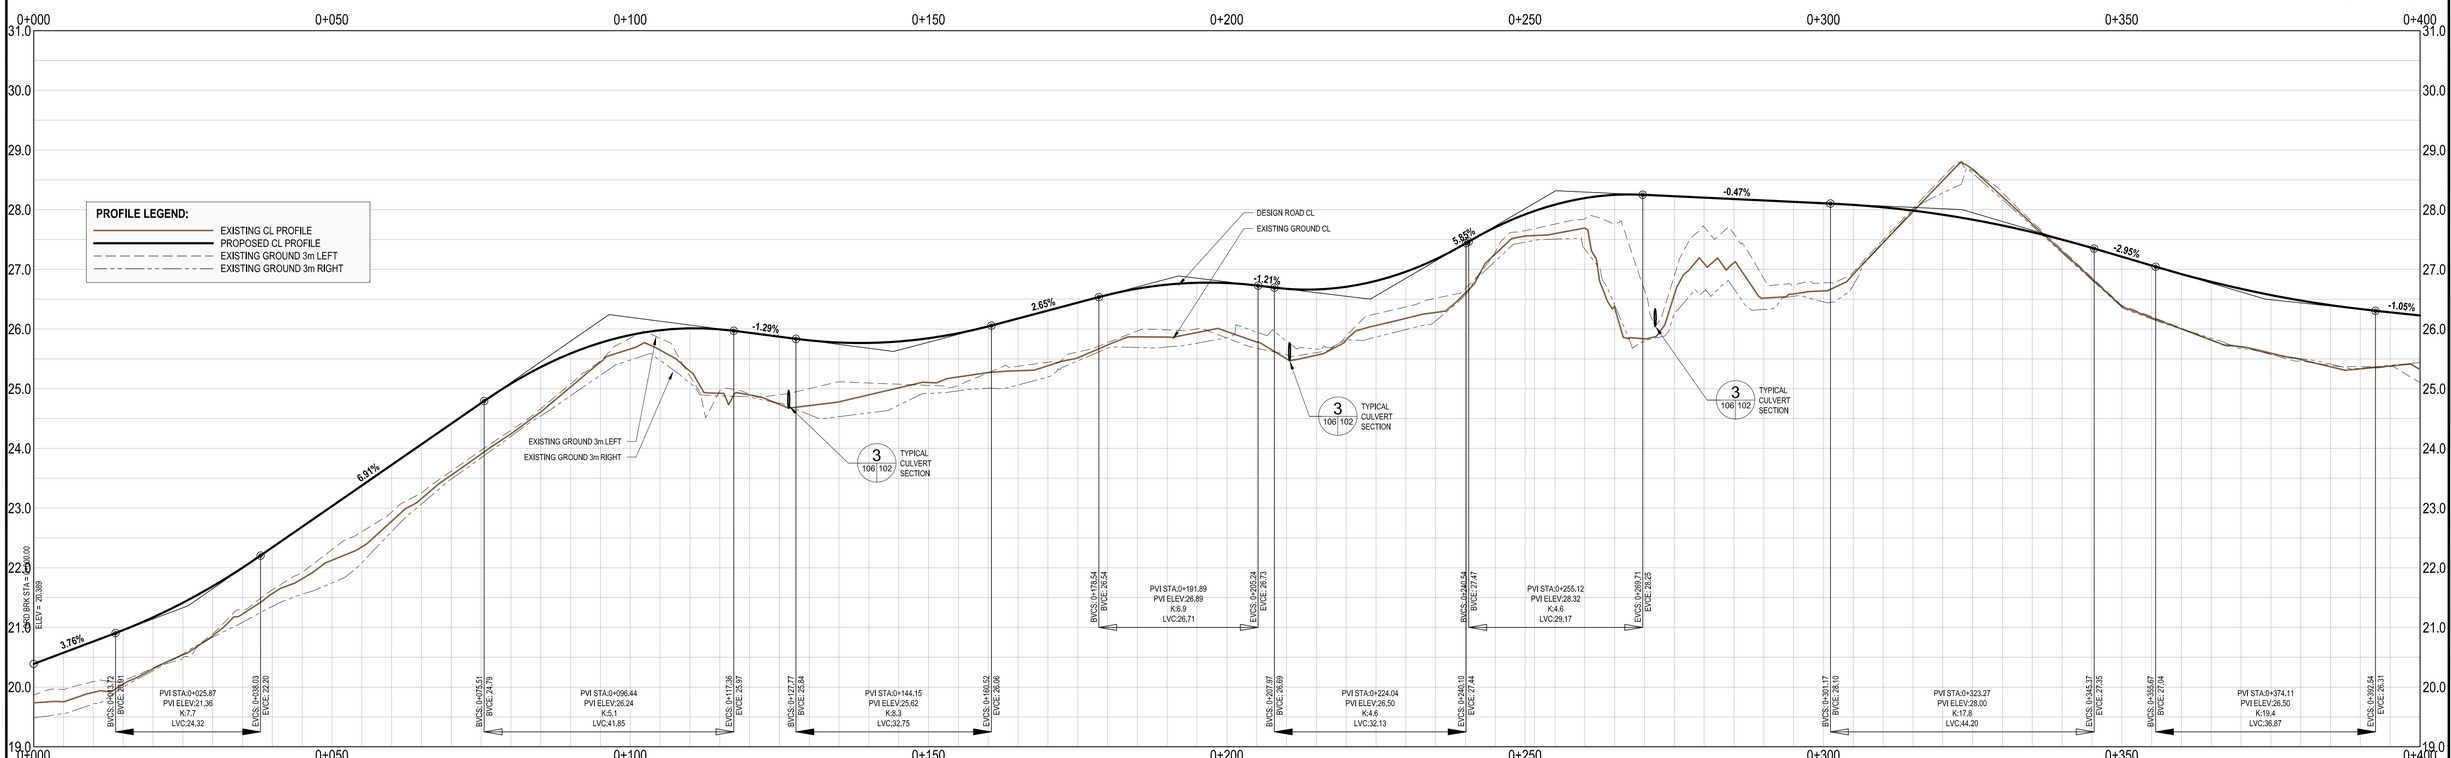

4920 47TH STREET, YELLOWKNIFE NT, X1A 2P1, PHONE 867 920-4555

Conditions of Use

Verify elevations and/or dimensions on drawing prior to use. Report any discrepancies to Dillon Consulting Limited.

Do not scale dimensions from drawing.

Do not modify drawing, re-use it, or use it for purposes other than those intended at the time of its preparation without prior written permission from Dillon Consulting Limited.

THE ASSOCIATION OF PROFESSIONAL ENGINEERS, GEOLOGISTS and GEOPHYSICISTS OF THE NORTHWEST TERRITORIES
PERMIT NUMBER
P 010
DILLON CONSULTING LIMITED

REGISTERED PROFESSIONAL ENGINEER — G. STRONG — N.W.T.

Nunavut

DILLON CONSULTING

No.	ISSUED FOR	DATE	BY
3	ISSUED FOR TENDER	06/06/08	GS
2	ISSUED FOR 100% CLIENT REVIEW	04/30/08	GS
1	ISSUED FOR CLIENT REVIEW	03/15/08	GS

DESIGN	GS
REVIEWED BY	GS
DRAWN	NTB
CHECKED BY	GS
DATE	JUNE 2008
SCALE	AS SHOWN

TALOYOAK WATER TREATMENT PLANT
TALOYOAK, NUNAVUT

ACCESS ROAD STA 0+000 TO 0+400

PROJECT NO. 07-8107-2000

SHEET NO. 102

File Name: g:\cad\07\8107\tender\15-r15.dwg