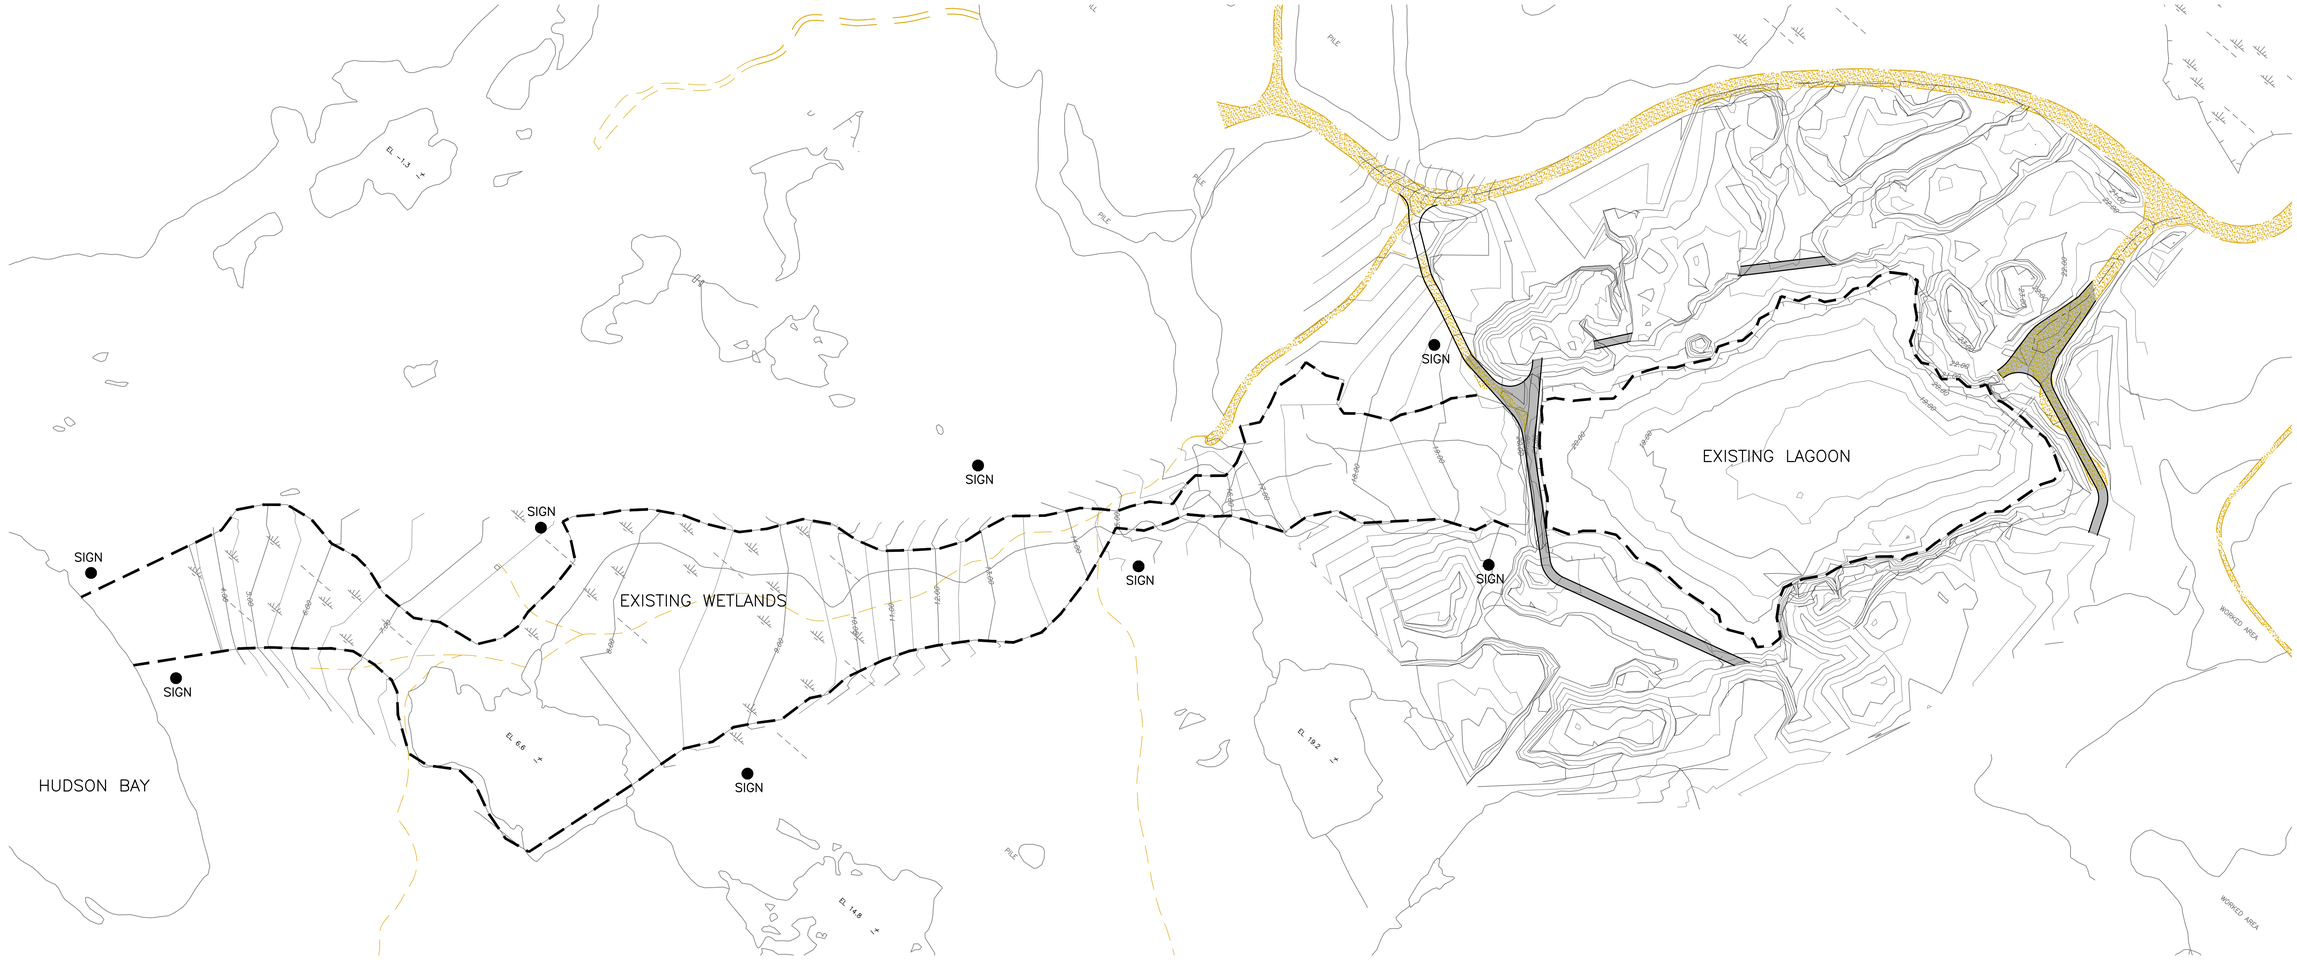

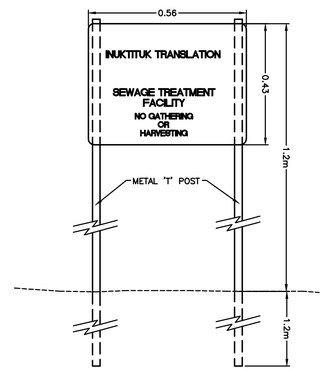

SIGN DETAIL
SCALE 1:10

NOTES

THE POSITION OF ALL POLE LINES, CONDUITS, WATERMAINS, SEWERS AND OTHER UNDERGROUND AND OVERGROUND UTILITIES AND STRUCTURES IS NOT NECESSARILY SHOWN ON THE CONTRACT DRAWINGS, AND WHERE SHOWN, THE ACCURACY OF THE POSITION OF SUCH UTILITIES AND STRUCTURES IS NOT GUARANTEED. BEFORE STARTING WORK, DETERMINE THE EXACT LOCATION OF ALL SUCH UTILITIES AND STRUCTURES AND ASSUME ALL LIABILITY FOR DAMAGE TO THEM.

PRELIMINARY
NOT FOR CONSTRUCTION

NO.	REVISION DESCRIPTION	DATE	BY	APPD
1	ISSUED FOR REVIEW	24/02/12	SAB	SLB

SCALE
HORZ 1:1250
0 10m 20m 50m

DESIGNED BY

REVIEWED BY

CLIENT
GOVERNMENT OF NUNAVUT
DEPARTMENT OF COMMUNITY AND GOVERNMENT SERVICES

exp Services Inc.
T: +1 613 688 1899 | F: +1 613 225 7330
2650 Queensview Drive, Unit 100
Ottawa, ON K2B 8H6
Canada
www.exp.com
+ BUILDINGS + EARTH & ENVIRONMENT + ENERGY +
+ INDUSTRIAL + INFRASTRUCTURE + SUSTAINABILITY +
The new identity of Trow / DME

BASEPLAN: S.BUTLER
DESIGN: S.DOUGLAS
CHECKED: S.DOUGLAS
CAD: S.BUTLER
PROJ. MAN: S.BURDEN
APPROVED

PROJECT
SEWAGE LAGOON
WHALE COVE, NUNAVUT

TITLE
OVERALL SITE PLAN

PROJ. NO: OTT-00201369A
SURVEY: exp.
DATE: FEB 01, 2012
DRAWING NO: WC-2

Filename: \\corp\data\projects\civil engineering services\201000\ott-00201369-a0 - sewage lagoon wetland upgrade - whale cove - gn\dataregn\02-03-201369-sop.dwg
Last Saved: 2/24/2012 2:22:24 PM Saved by: butlers
Last Plotted: 2/24/2012 2:22:24 PM Plotted by: butlers
Layout: Plan
Reference: WhaleCove-TOPO.dwg, 201369-BASEPLAN.dwg