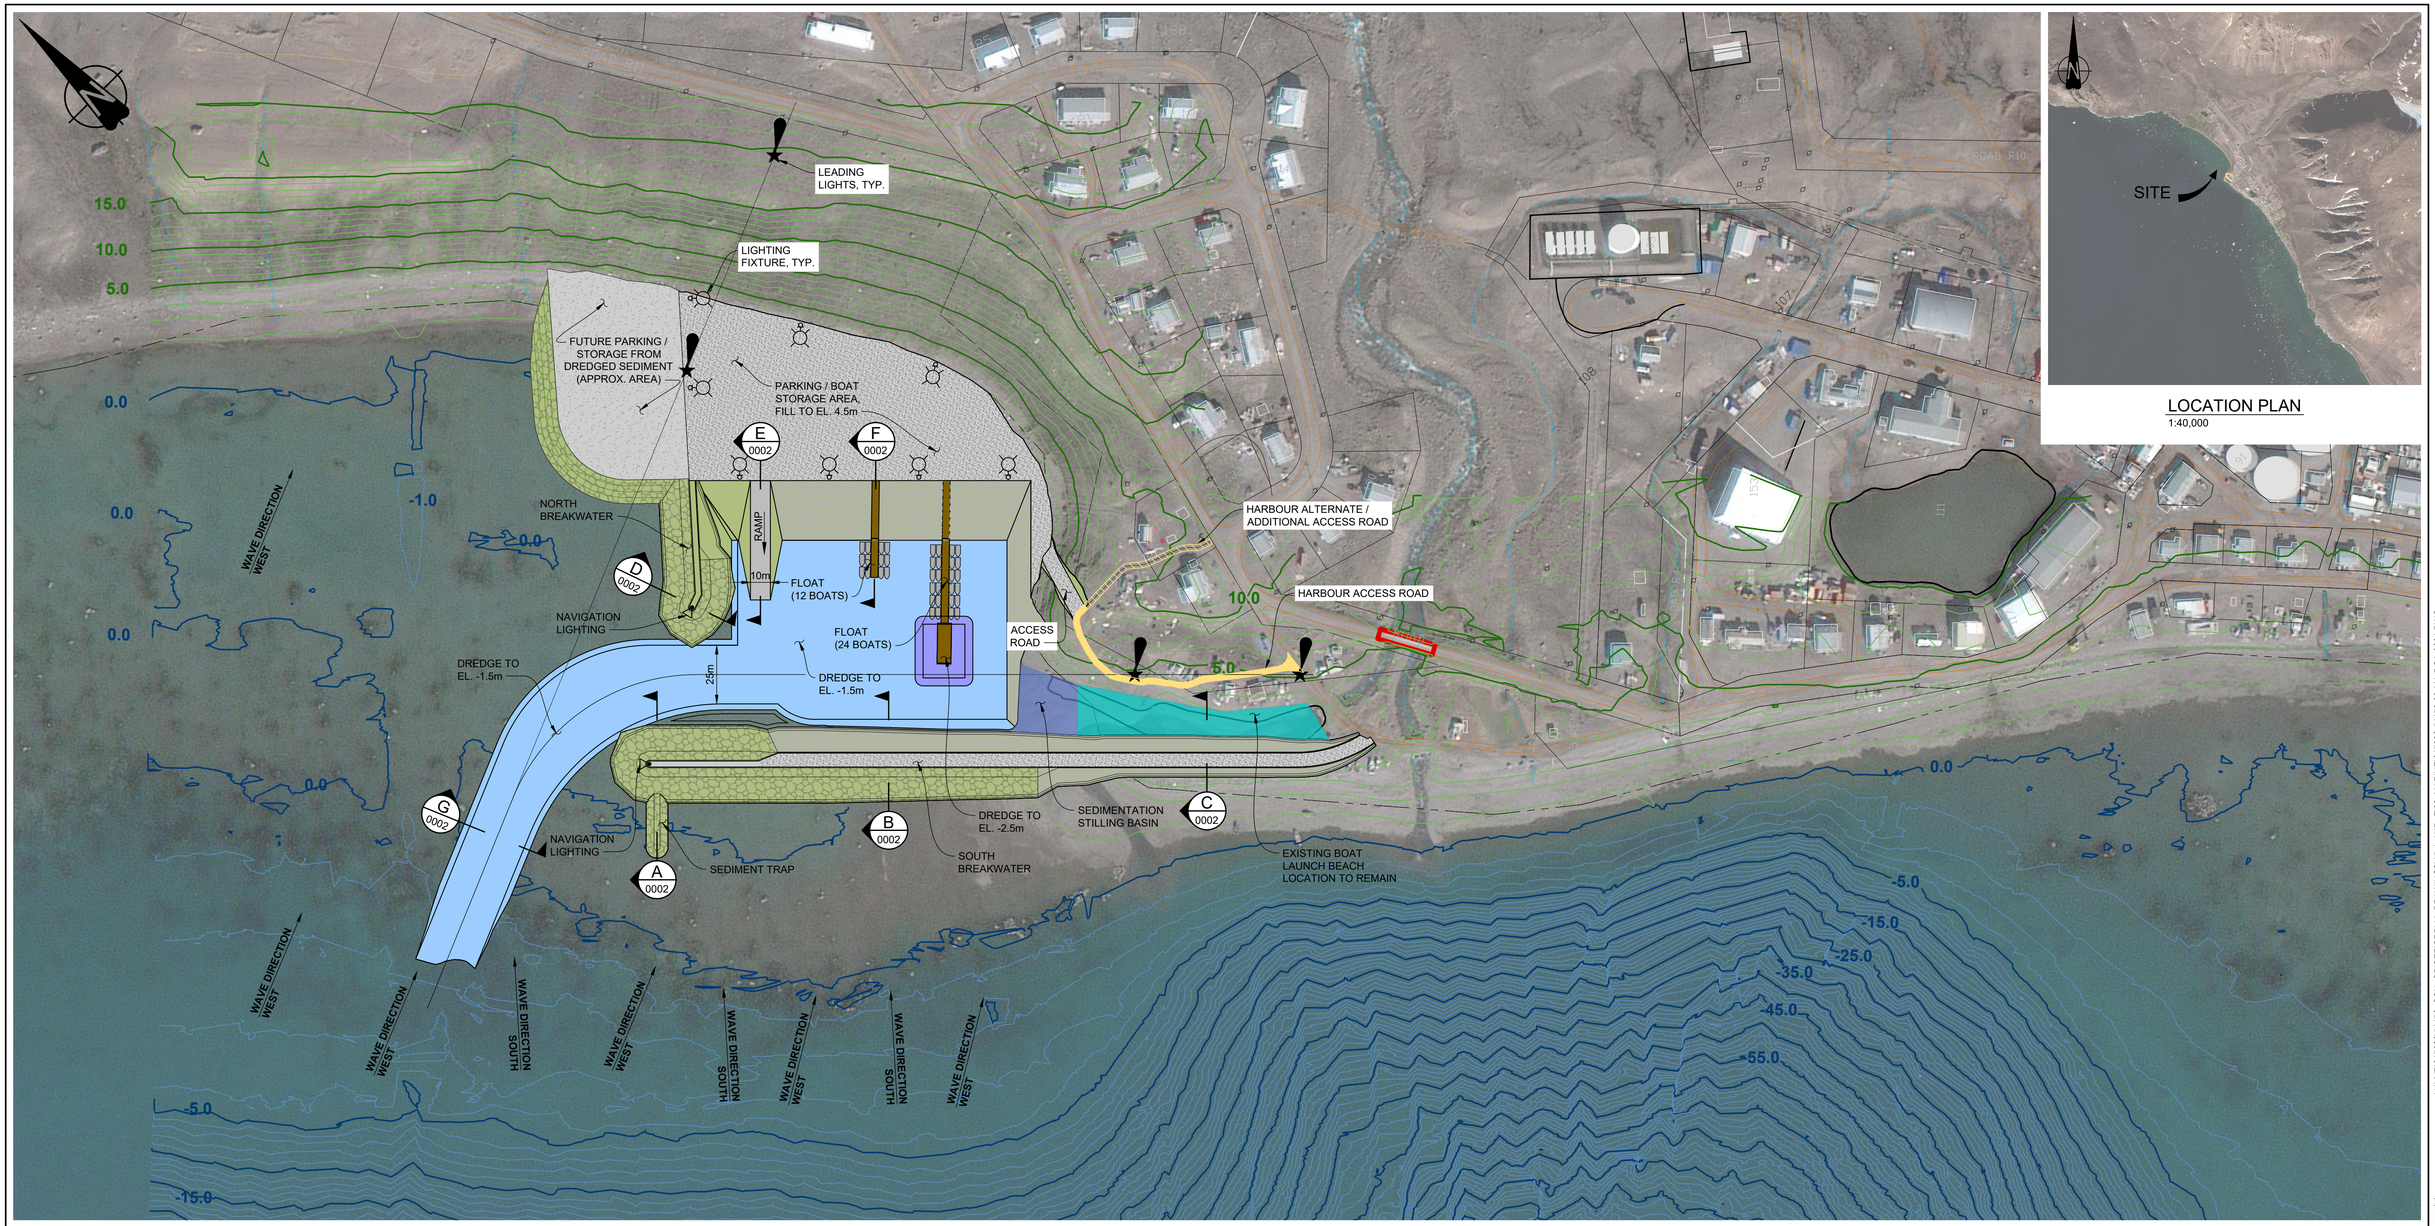


LOCATION PLAN
1:40,000

PLAN
1:1500

m 0 10 20 30 40 50 100 m
1:1500

NOTES:

1. WATER DEPTHS WITHIN THE SURVEY BOUNDARY PROVIDED BY FISHERIES AND OCEANS CANADA. SURVEY WAS PERFORMED ON SEPTEMBER 22, 2018 BY AQUATICS-ESI, PROJECT NO. 18S022002, DRAWING NO. A1, REVISION 2, DATED 19/01/07

REV	DATE (DD-MMM-YY)	REVISION DESCRIPTION	DRAWN	DRAFT CHK	DESIGNED	ENG CHK	APPROVED	QAR	REF DRAWING No	REFERENCE DRAWING TITLE
B	28-NOV-24	ISSUED FOR REVIEW	JLC	-	CM	DH	CM	-		
A	29-JUL-24	ISSUED FOR REVIEW	JLC	-	CM	DH	CM	-		

D SHEET | SCALE | SHOWN

WORLEY PROJECT No
317086-54170

ENGINEERING AND PERMIT STAMPS (As Required)

PRELIMINARY
DO NOT USE FOR CONSTRUCTION
Last Saved: Nov. 28/24 2:07pm

CUSTOMER

Nunavut
Building Nunavut Together
Nunavuliuqatigiingniq
Bâtir le Nunavut ensemble

"This drawing is prepared for the use of the contractual customer of Worley Canada Services Ltd. and Worley Canada Services Ltd. assumes no liability to any other party for any representations contained in this drawing."

worley consulting

GRISE FIORD
COMMUNITY HARBOUR
PLAN

DRG No
317086-54170-00-MA-DGA-0001

REV
B

LOCATION: U:\YVR\317086\54170_GCN_GRISEFIORD\11_DRAWINGS\15_I_AND_E\02_MARINE\317086-54170-
USER NAME: jennifer.coppendale
PLOT DATE & TIME: 28/11/2024 2:08:21 PM
SAVE DATE & TIME: 28/11/2024 2:07:45 PM