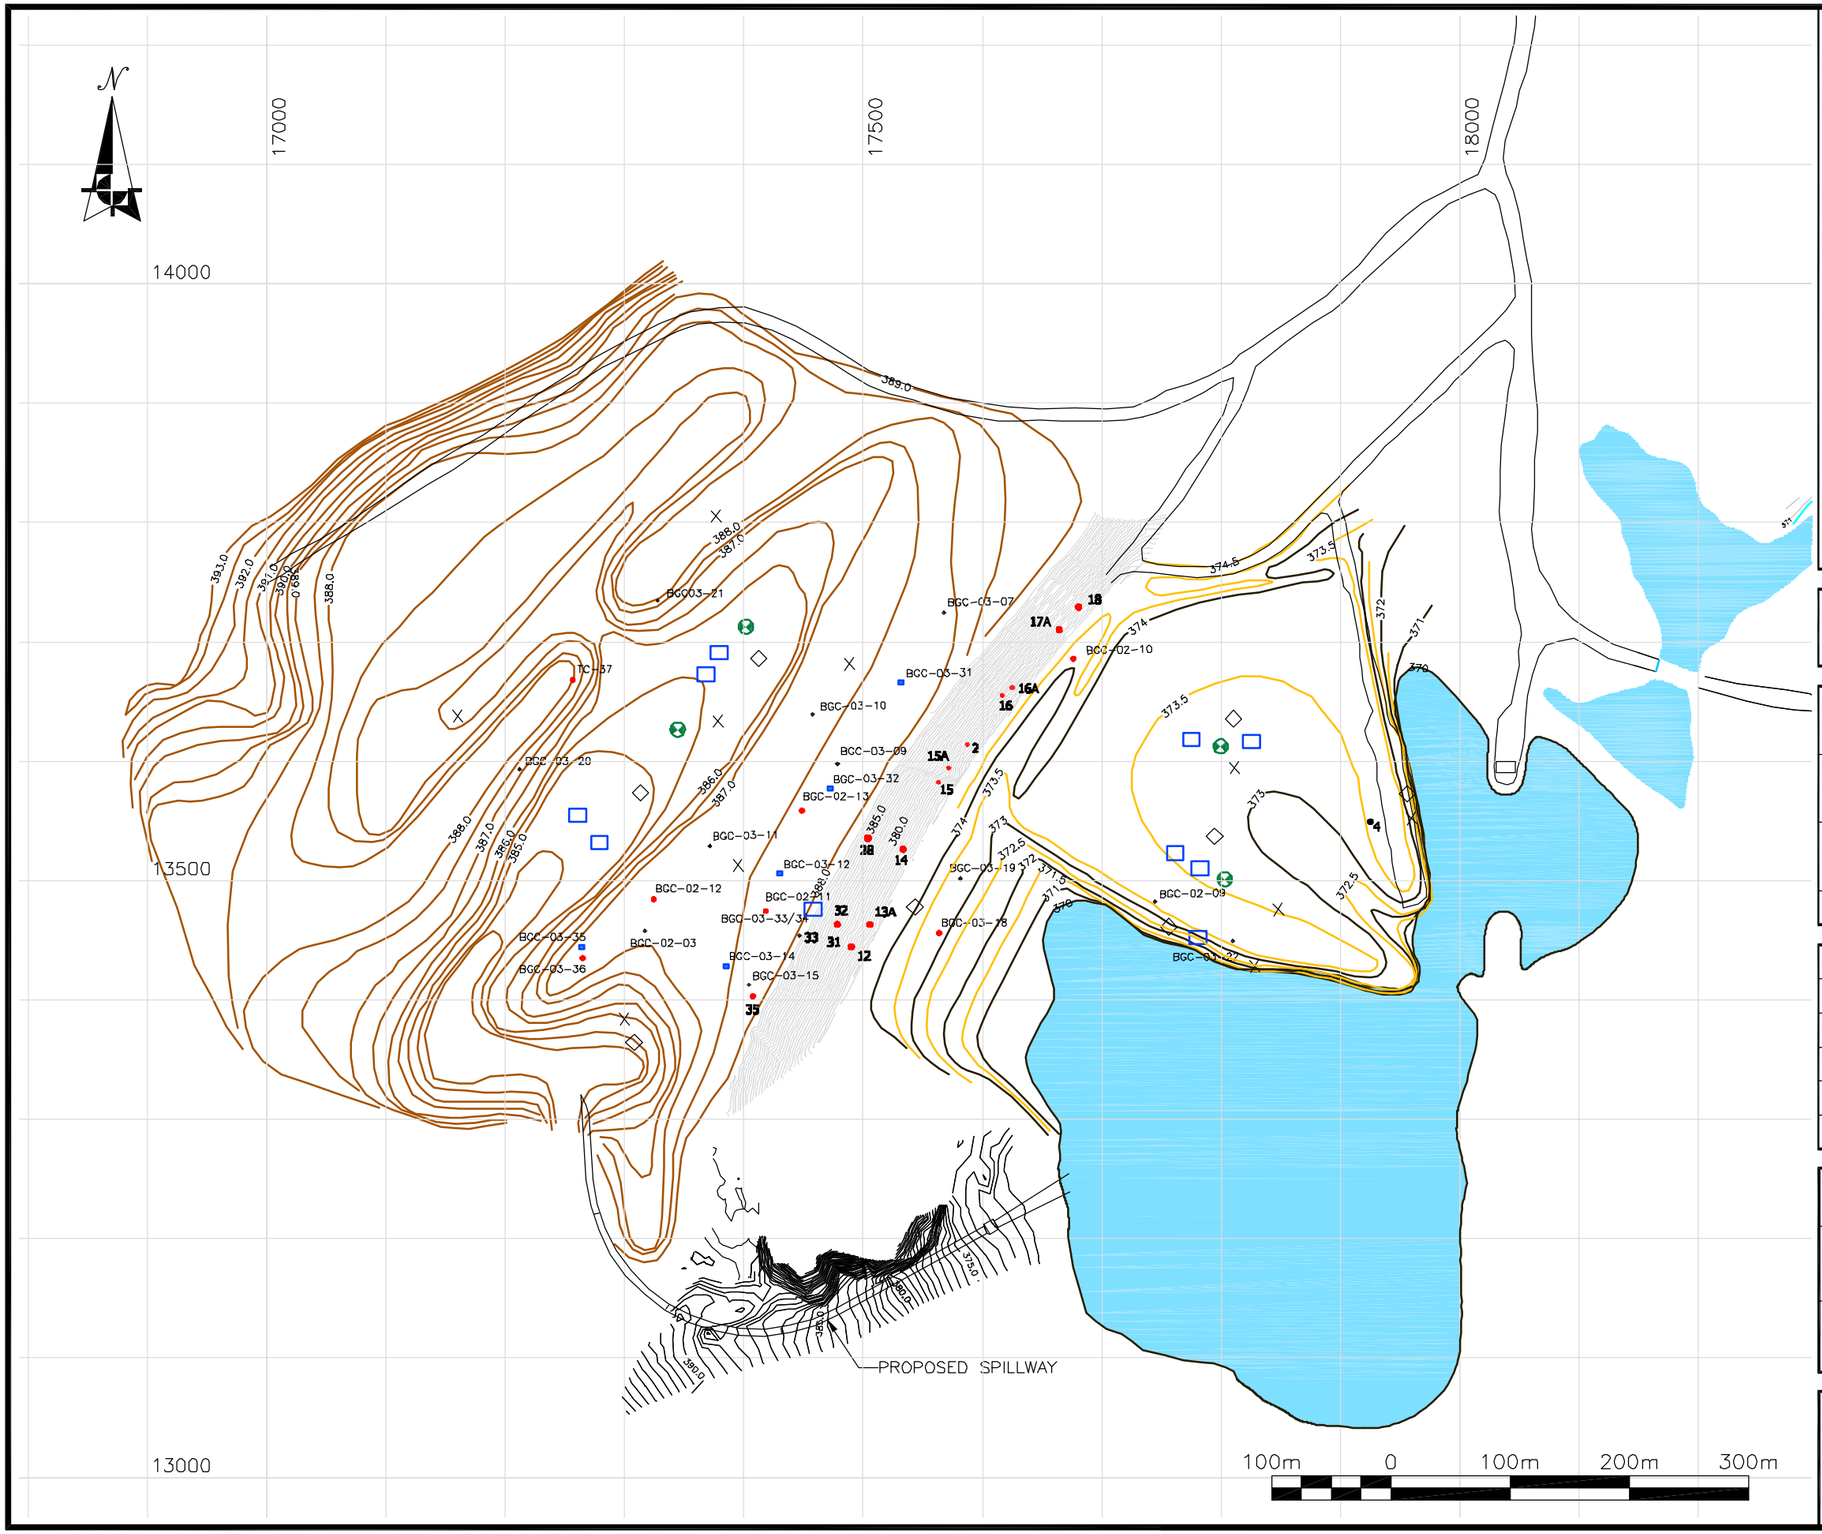

CLIENT:

NANISIVIK MINE
A DIVISION OF CANZINCO LTD.

LEGEND

- EXISTING THERMOCOUPLE
- EXISTING THERMISTOR
- EXISTING VIBRATING WIRE PIEZOMETER
- PROPOSED THERMISTOR
- PROPOSED VIBRATING WIRE PIEZOMETER
- PROPOSED MONITORING WELL
- PROPOSED FROST GAUGE
- EXISTING CONTOUR – MAJOR
- EXISTING CONTOUR – MINOR
- PROPOSED SHALE COVER CONTOUR – MAJOR
- PROPOSED SHALE COVER CONTOUR – MINOR
- BATHYMETRIC CONTOURS

NOTE:
1. DRAWING DERIVED FROM FIGURE 3 IN NANSIVIK MINE RECLAMATION AND CLOSURE MONITORING PLAN REPORT.

AS A MUTUAL PROTECTION TO OUR CLIENT, THE PUBLIC AND OURSELVES, ALL REPORTS AND DRAWINGS ARE SUBMITTED FOR THE CONFIDENTIAL INFORMATION OF OUR CLIENT FOR A SPECIFIC PROJECT AND AUTHORIZATION FOR USE AND/OR PUBLICATION OF DATA, STATEMENTS, CONCLUSIONS OR ABSTRACTS FROM OR REGARDING OUR REPORTS AND DRAWINGS IS RESERVED PENDING OUR WRITTEN APPROVAL.

REV.	DATE	REVISION NOTES	DRAWN	CHECKED	APPROVED

SCALE:	AS SHOWN
DATE:	MAR 2004
DRAWN:	CJT
DESIGNED:	GKC
CHECKED:	JWC
APPROVED:	JWC

PROJECT
WEST TWIN DISPOSAL AREA CLOSURE PLAN

TITLE
CLOSURE PERIOD
GEOTECHNICAL MONITORING INSTRUMENTATION

PROJECT No.	DWG No.	REV.
0255-008-09	26	0

BGC ENGINEERING INC.
AN APPLIED EARTH SCIENCES COMPANY
Calgary, AB Phone: (403) 250 5185

0255-008-09 016 FIGURE_26_1.dwg