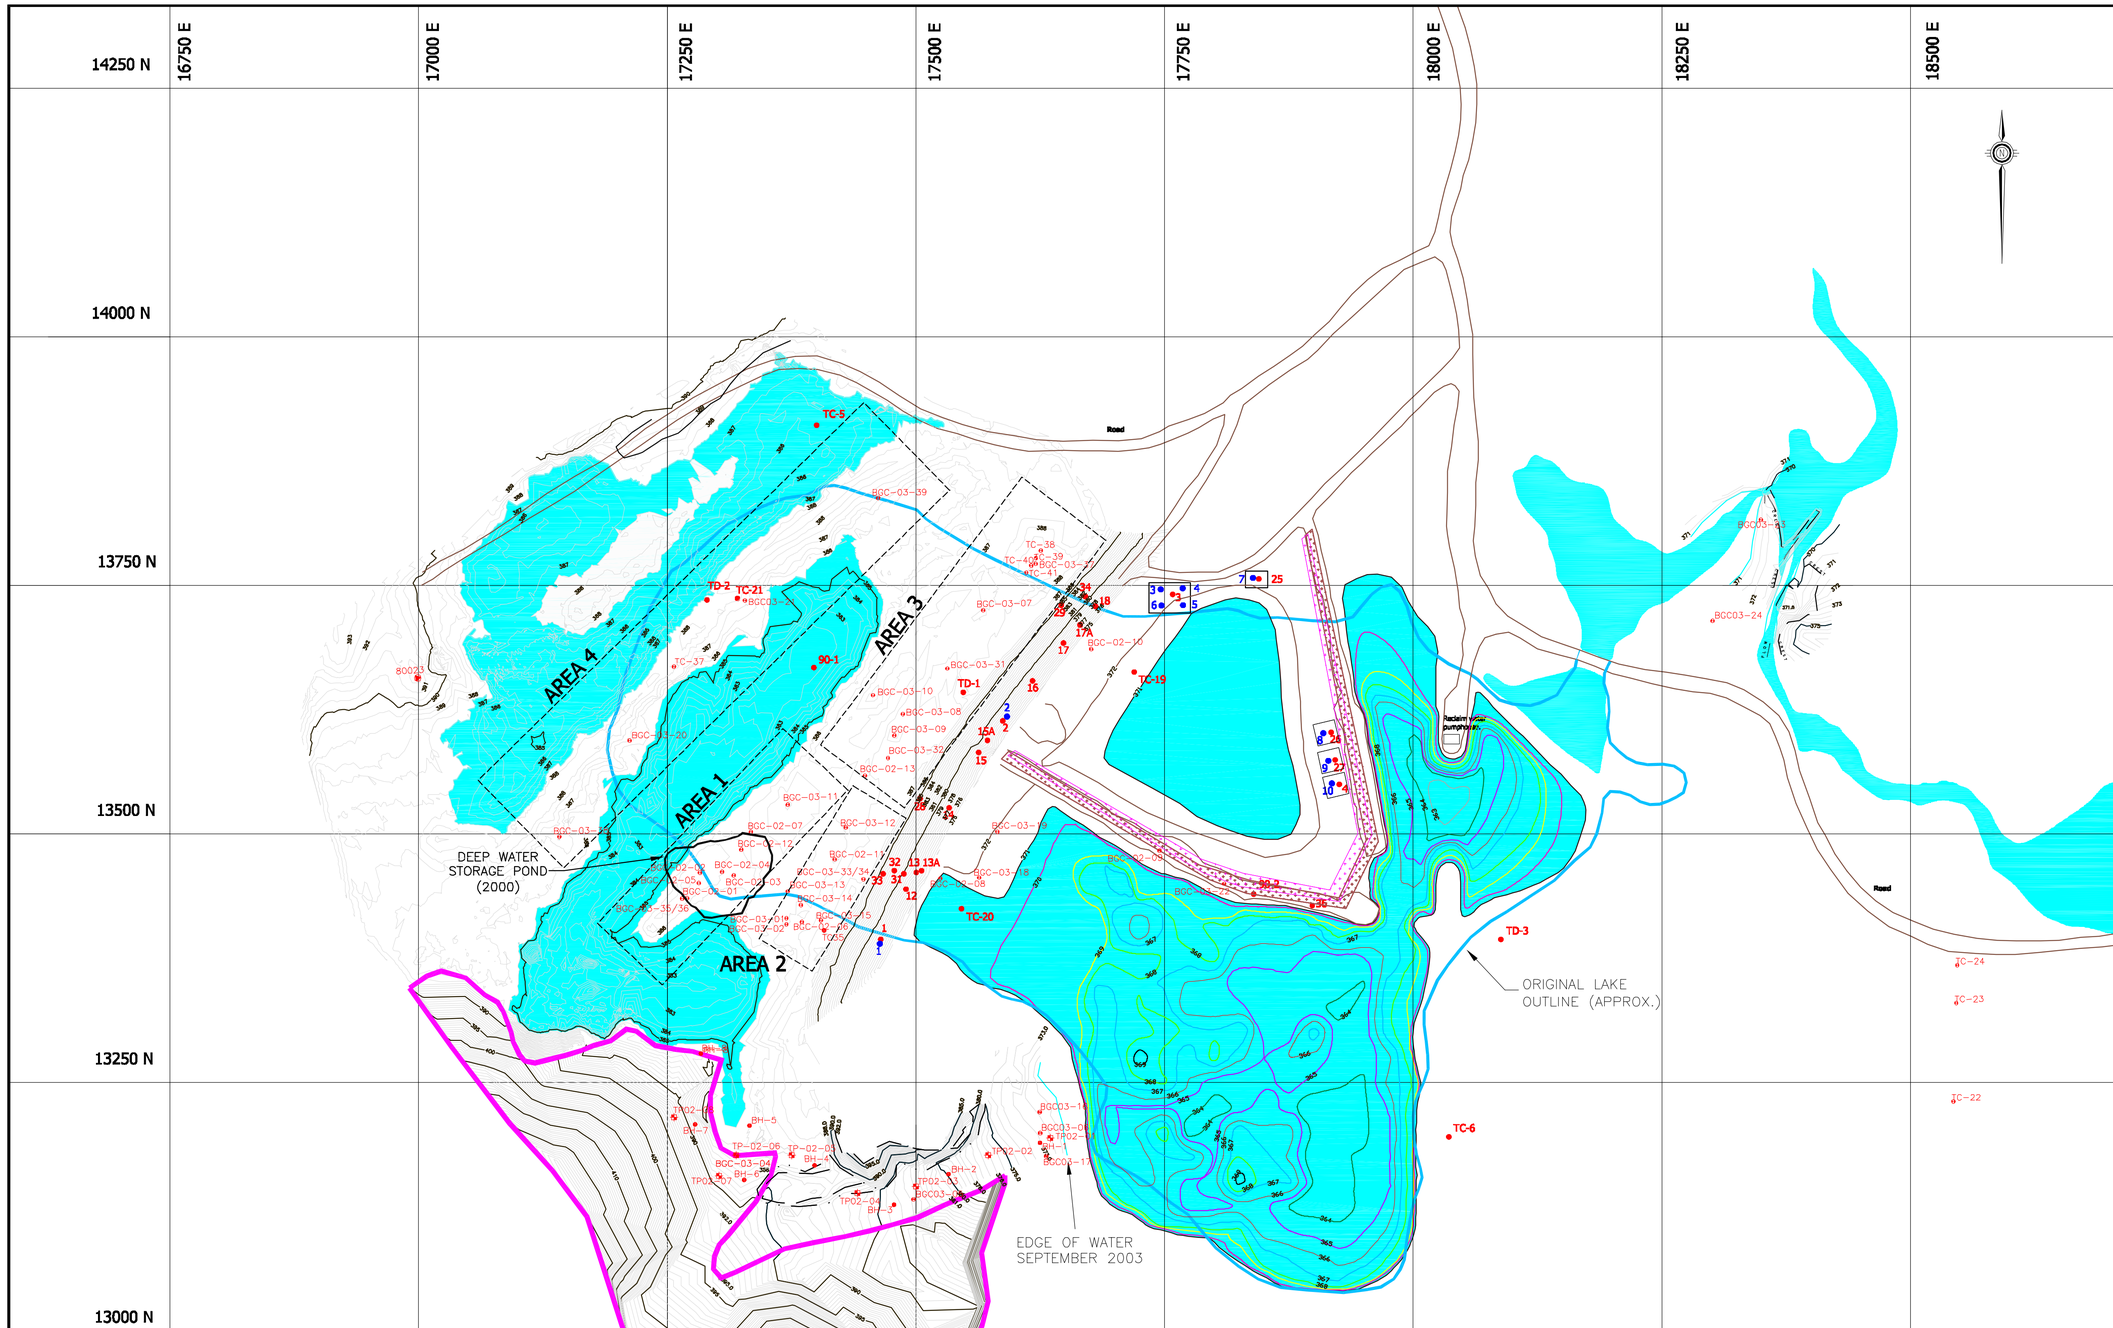

NOTES:
1. RESERVOIR AND TEST CELL BATHYMETRY DERIVED FROM DRAWING New Final Bath V14.dwg SUPPLIED BY NANISIVIK MINE.
2. SURFACE CELL, WEST TWIN OUTLET AND PROPOSED SPILLWAY AREA TOPOGRAPHY DERIVED FROM SURVEY CONDUCTED BY SUB-ARCTIC SURVEYS LTD. SEPTEMBER, 2003.
3. BOREHOLE LOCATIONS ARE APPROXIMATE.
4. TOPOGRAPHY OF THIS AREA WAS DERIVED BY BGC USING ADDITIONAL DATA SUPPLIED BY NANISIVIK MINE.

LEGEND

- 2002/2003 GEOTECHNICAL BOREHOLE/TEST PIT (SEE TABLE #3 FOR INSTRUMENTATION DETAILS)
- ORIGINAL LAKE OUTLINE (APPROXIMATE)
- SYMBOL DENOTES THERMOCOUPLE LOCATION
- SYMBOL DENOTES FROST GAUGE LOCATION

CLIENT: NANISIVIK MINE
A DIVISION OF CANZINCO LTD.

AS A MUTUAL PROTECTION TO OUR CLIENT, THE PUBLIC AND OURSELVES, ALL REPORTS AND DRAWINGS ARE SUBMITTED FOR THE CONFIDENTIAL INFORMATION OF OUR CLIENT FOR A SPECIFIC PROJECT AND AUTHORIZATION FOR USE AND/OR PUBLICATION OF DATA, STATEMENTS, CONCLUSIONS OR ABSTRACTS FROM OR REGARDING OUR REPORTS AND DRAWINGS IS RESERVED PENDING OUR WRITTEN APPROVAL.

REV.	DATE	REVISION NOTES	DRAWN	CHECKED	APPROVED

SCALE:	AS SHOWN
DATE:	FEB 2004
DRAWN:	CJT
DESIGNED:	GKC
CHECKED:	JWC
APPROVED:	JWC

PROJECT: WEST TWIN DISPOSAL AREA CLOSURE PLAN

TITLE: WEST TWIN DISPOSAL AREA
BOREHOLES/INSTRUMENT LOCATIONS

PROJECT No.	DWG. No.	REV.
0255-008-09	8	0

BGC ENGINEERING INC.
AN APPLIED EARTH SCIENCES COMPANY
Calgary, AB Phone: (403) 250 5185

0255-008-09 005 FIGURE_8.dwg