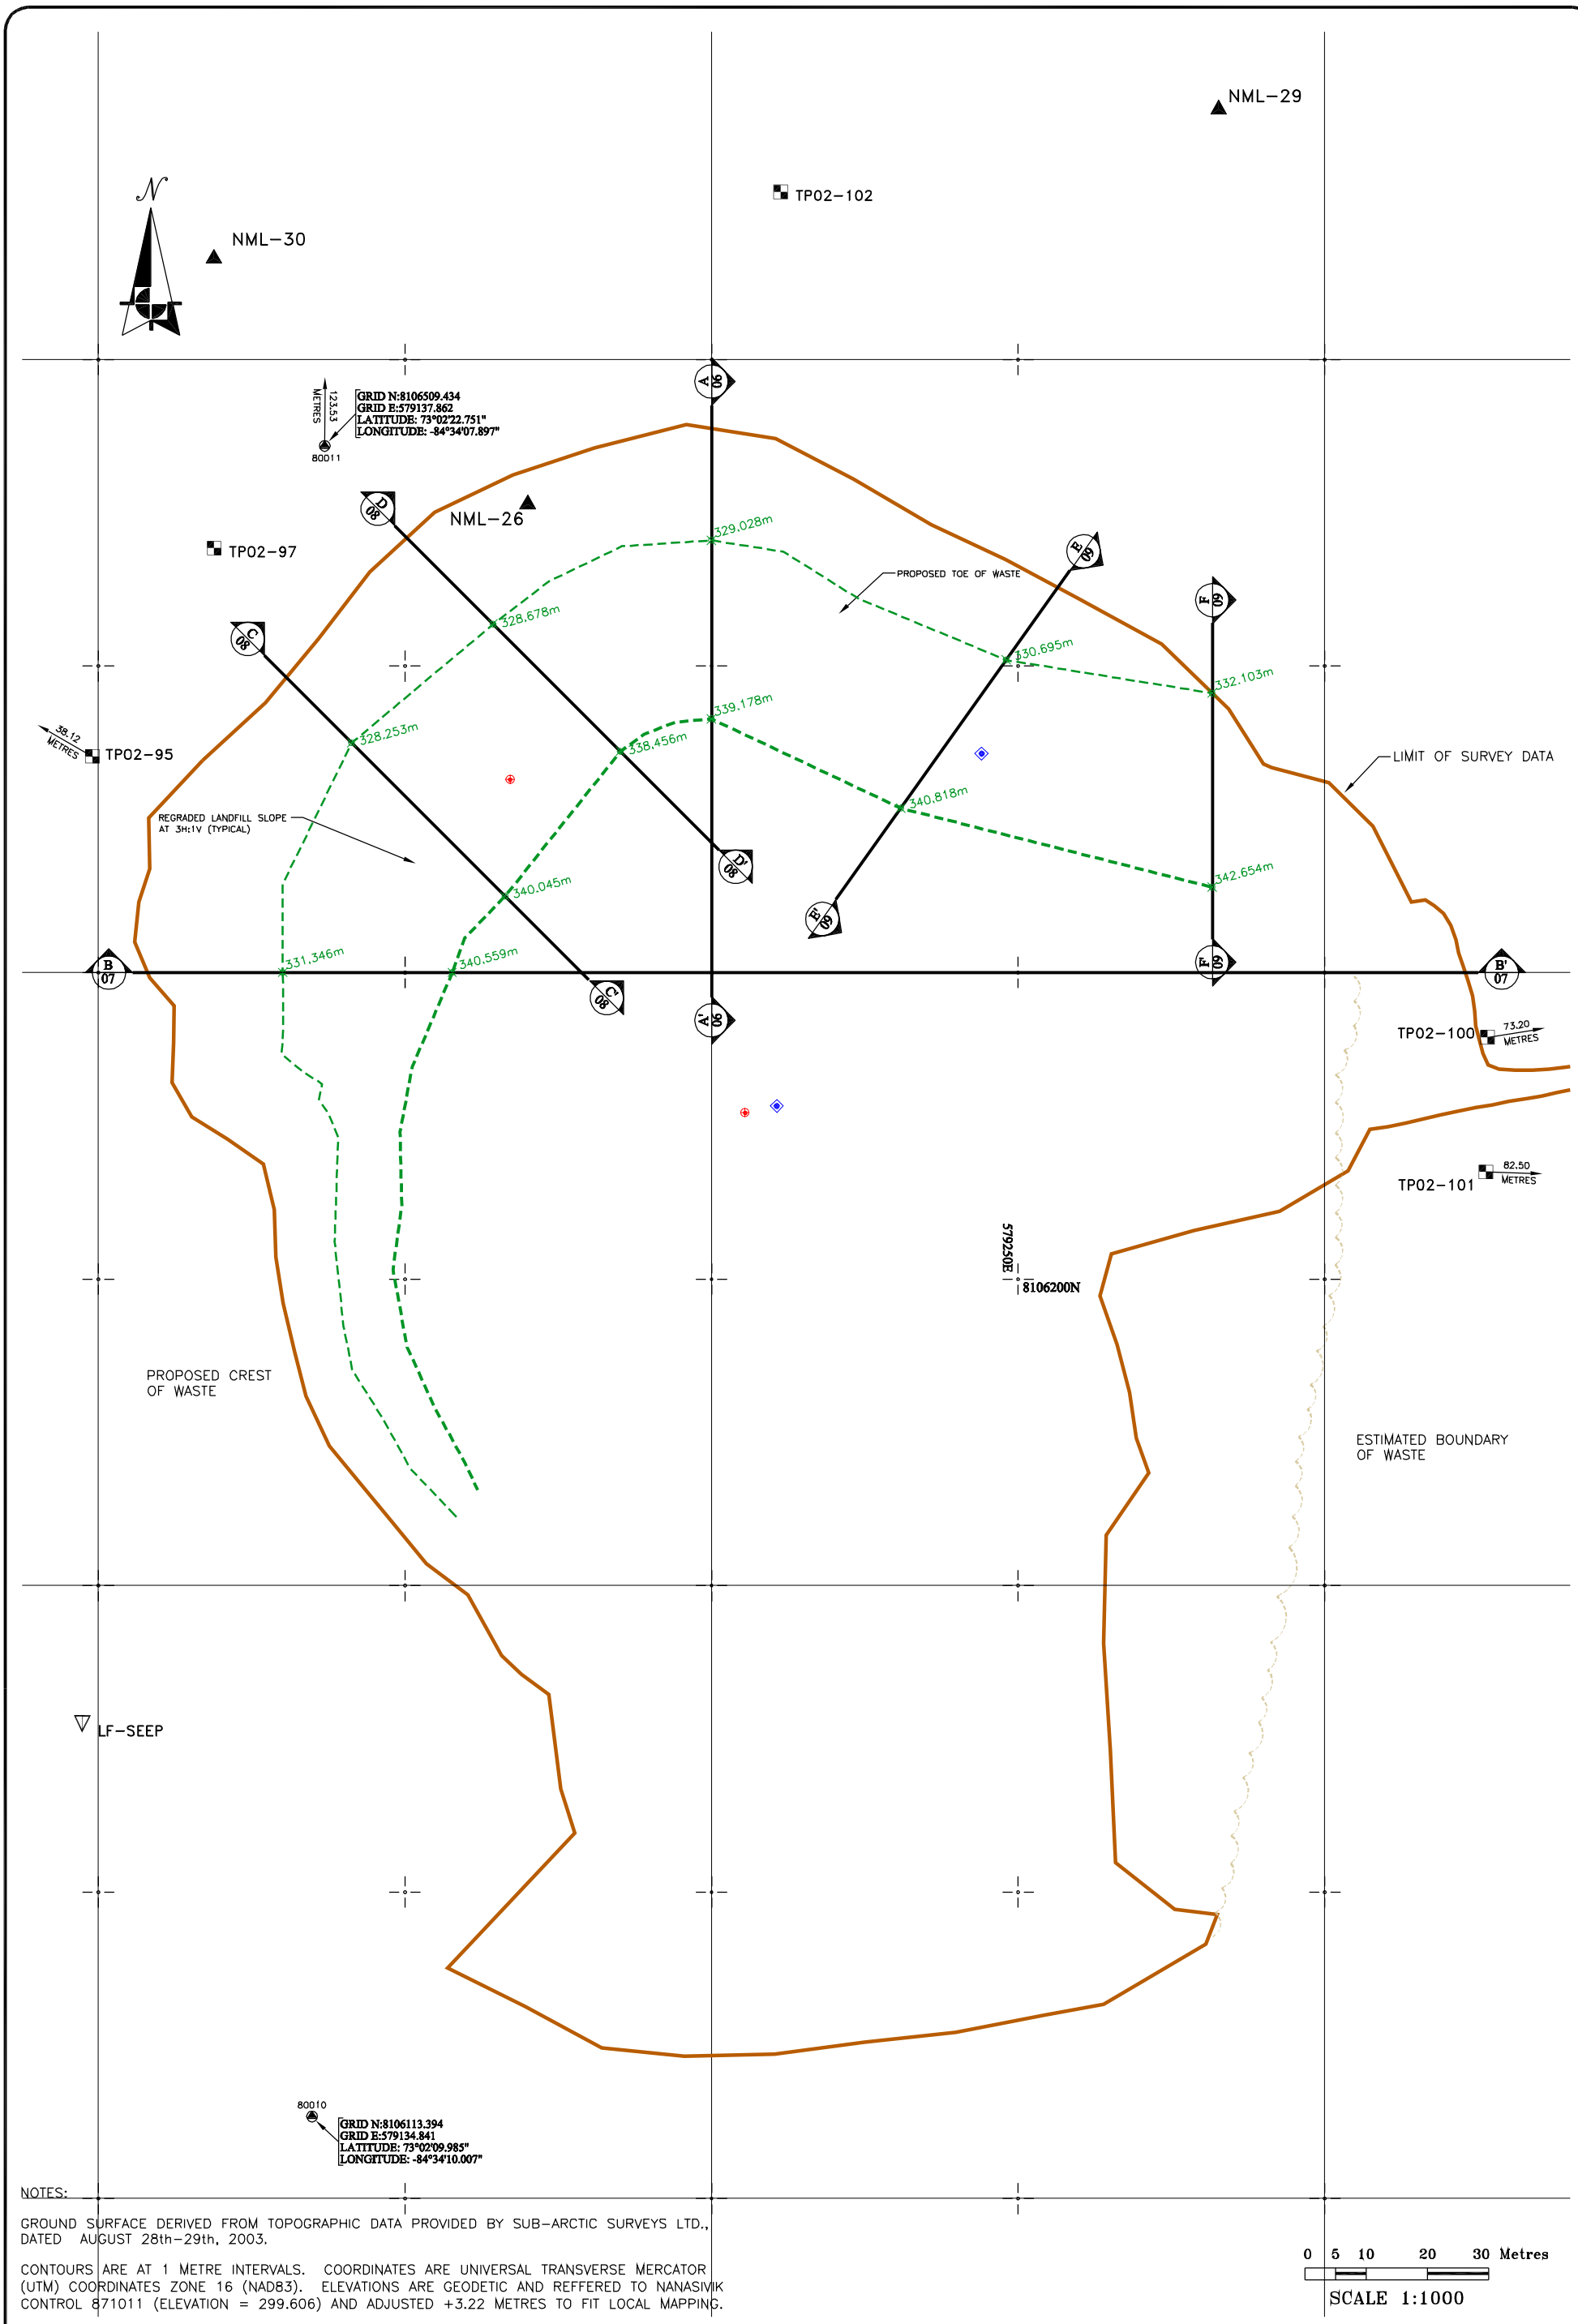


NOTES:

GROUND SURFACE DERIVED FROM TOPOGRAPHIC DATA PROVIDED BY SUB-ARCTIC SURVEYS LTD., DATED AUGUST 28th-29th, 2003.

CONTOURS ARE AT 1 METRE INTERVALS. COORDINATES ARE UNIVERSAL TRANSVERSE MERCATOR (UTM) COORDINATES ZONE 16 (NAD83). ELEVATIONS ARE GEODETIC AND REFFERED TO NANASIVIK CONTROL 871011 (ELEVATION = 299.606) AND ADJUSTED +3.22 METRES TO FIT LOCAL MAPPING.

0 5 10 20 30 Metres

SCALE 1:1000

LEGEND:

- LIMIT OF SURVEY
- SECTION LINE
- BOUNDARY OF WASTE
- BOUNDARY OF WASTE (INFERRED)
- PROPOSED CREST
- PROPOSED TOE
- TESTPIT (2002)
- TESTPIT (2003)
- SEEP SAMPLE
- SURFACE WATER SAMPLE
- SURVEY CONTROL
- EXISTING THERMISTOR
- PROPOSED THERMISTOR
- PROPOSED FROST GAUGE

| | |
|---|---|
| SOURCE OF DRAWING: | – |
| REVIEWED BY: | EJD |
| DRAWN BY: | CCL |
| DATE ISSUED: | FEB 2004 |
| PROJECT NUMBER: | 23-635 |
| FILE NAME: | 23635-5F-14.DWG |
| REVISION: | 0 |

Project: 2004 CLOSURE and RECLAMATION PLAN
Location: NANISIVIK MINE, NUNAVUT
Client: CanZinco Ltd.

# PROPOSED LANDFILL COVER SURFACE

Gartner Lee

FIGURE NO. 14