


**LEGEND:**

- SURVEY CONTROL MONUMENT
- TEMPORARY BENCHMARK
- COORDINATE POINT
- MONITORING SOIL SAMPLE LOCATION
- MONITORING WELL LOCATION
- VERTICAL THERMISTOR LOCATION

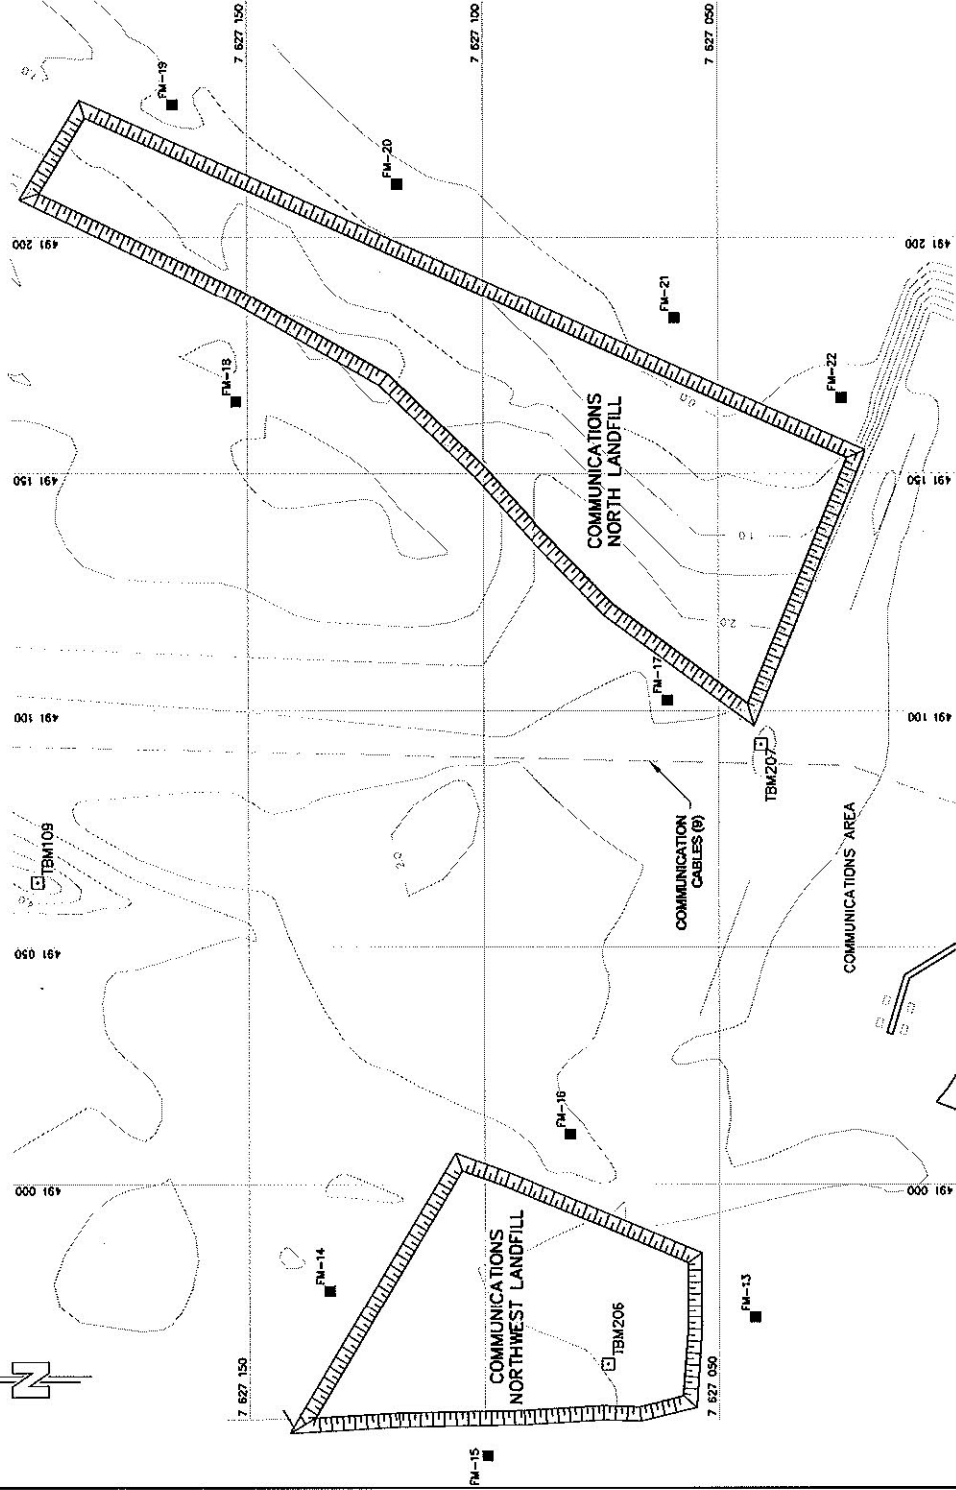

NOTE: DRAWING TO BE UPDATED BASED ON RECORD INFORMATION

| NO.    | UTM COORDINATES |             | ELEV. |
|--------|-----------------|-------------|-------|
|        | NORTHING        | EASTING     |       |
| TBM109 | 7 627 194.665   | 491 063.587 | 5.078 |
| TBM206 | 7 627 073.868   | 490 961.909 | 3.494 |
| TBM207 | 7 627 040.990   | 491 092.969 | 3.263 |

DEW LINE CLEAN UP  
LANDFILL MONITORING PLAN  
FOX-M HALL BEACH  
**COMMUNICATIONS AREA LANDFILLS**  
FIGURE FOX-M.5

SCALE 1:1000  
0 10 20 30 m

UMA | AECOM