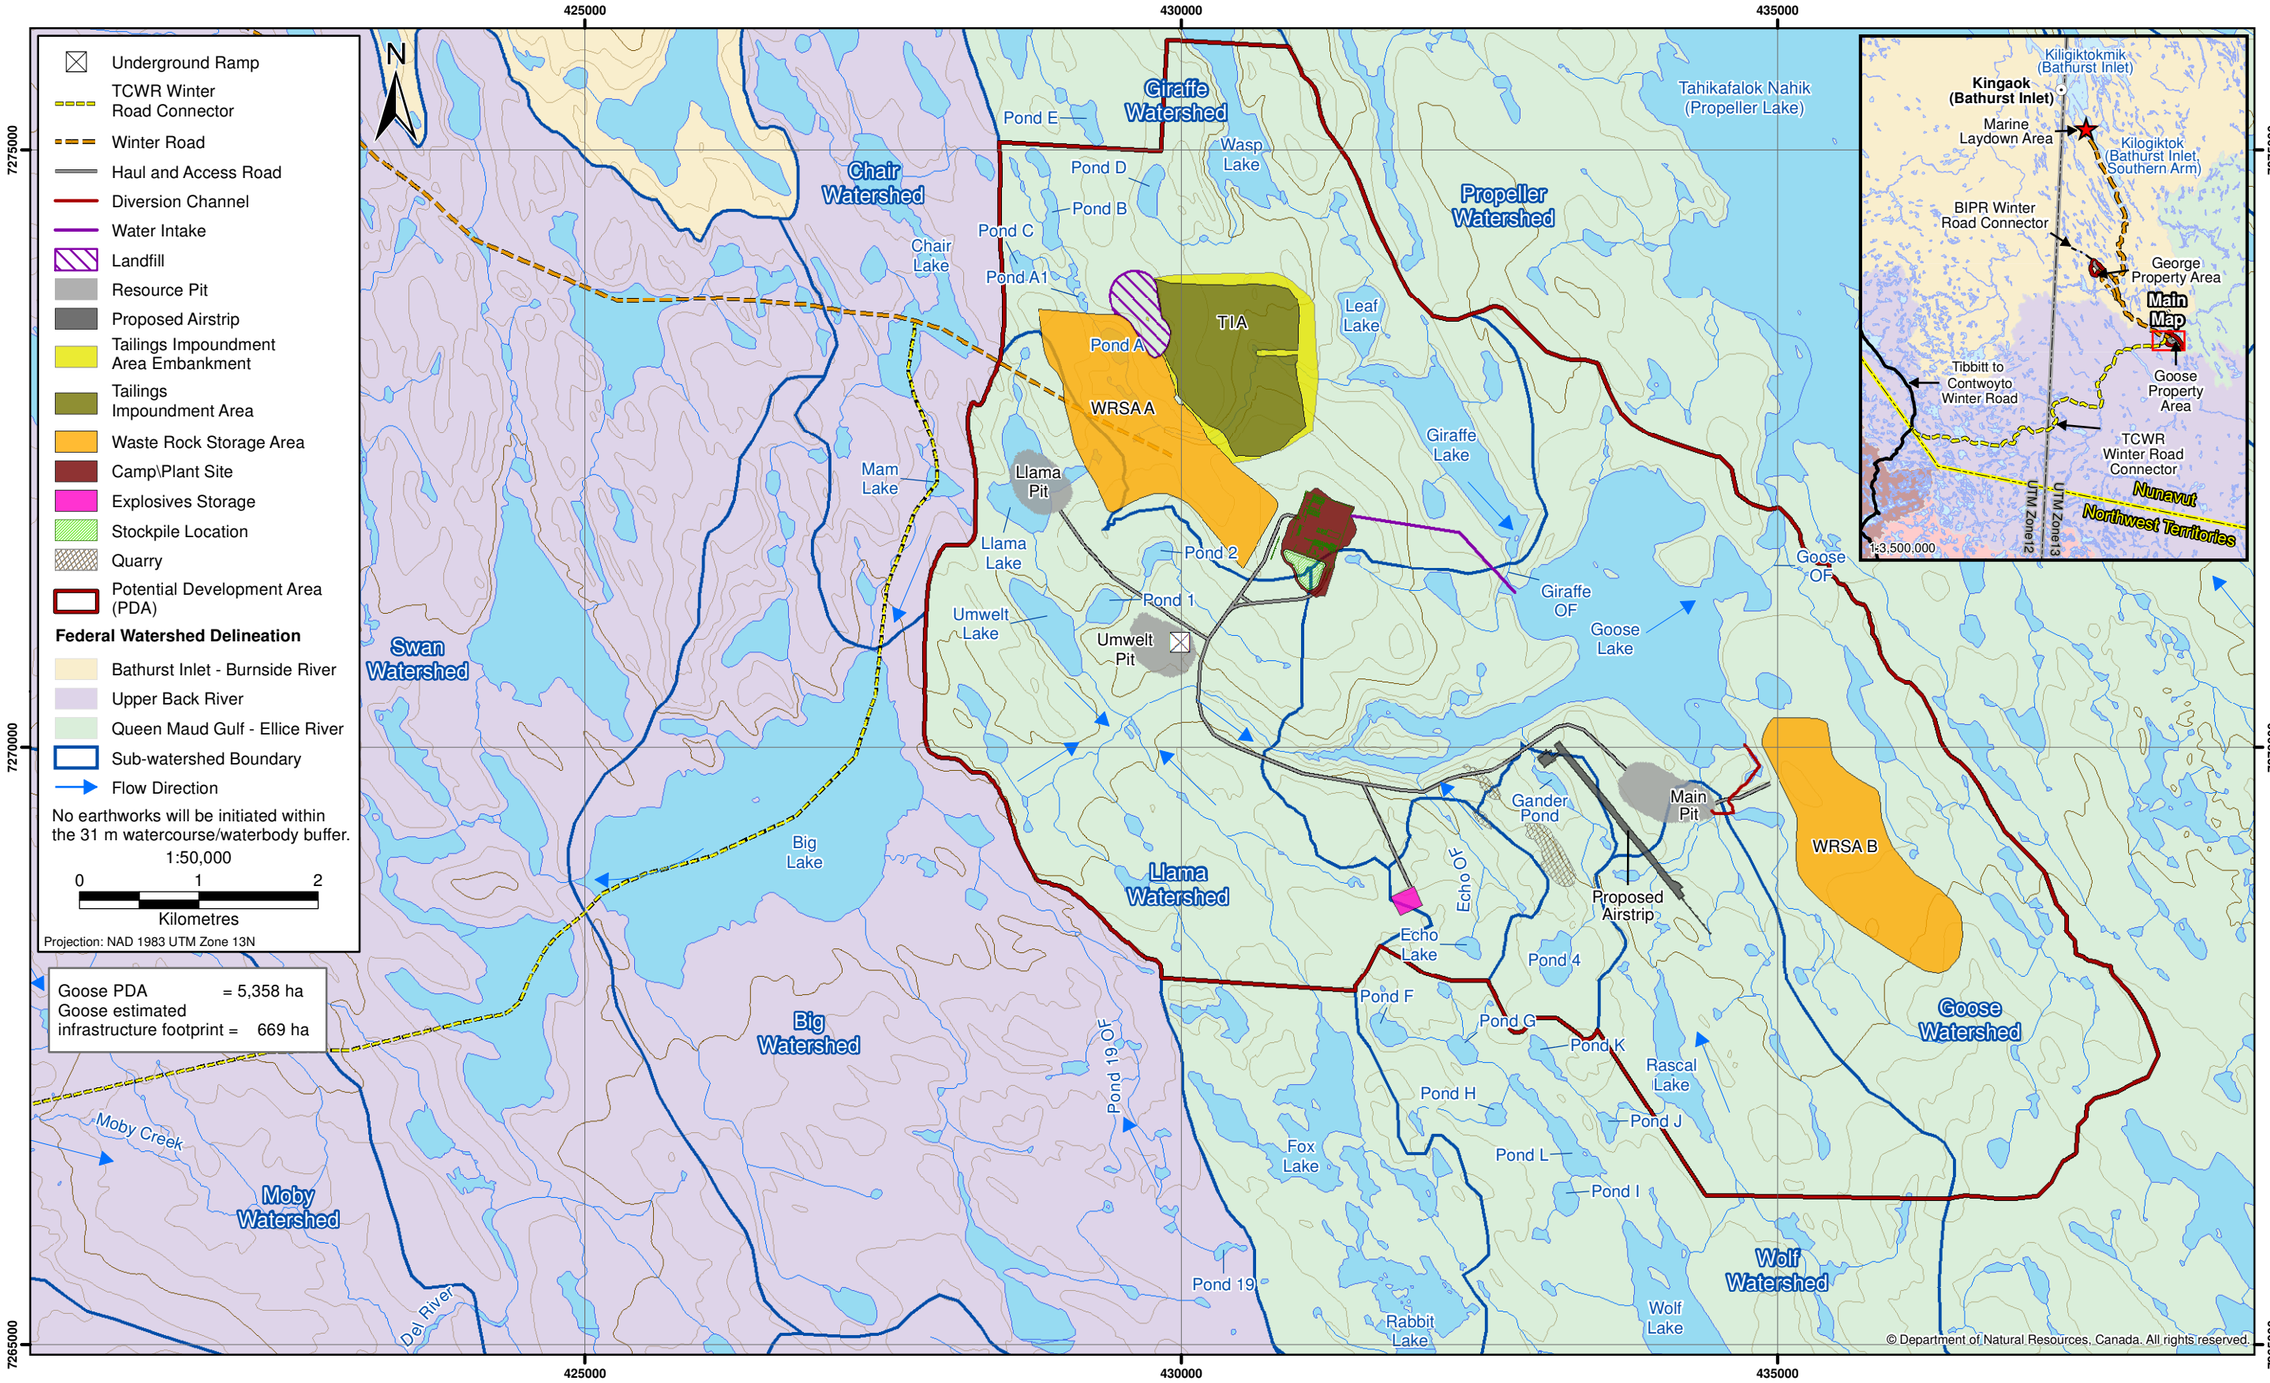

Sabina GOLD & SILVER CORP.

Rescan Engineers & Scientists

Figure 1-5

Project Development Area and Infrastructure Areas - Goose Property