


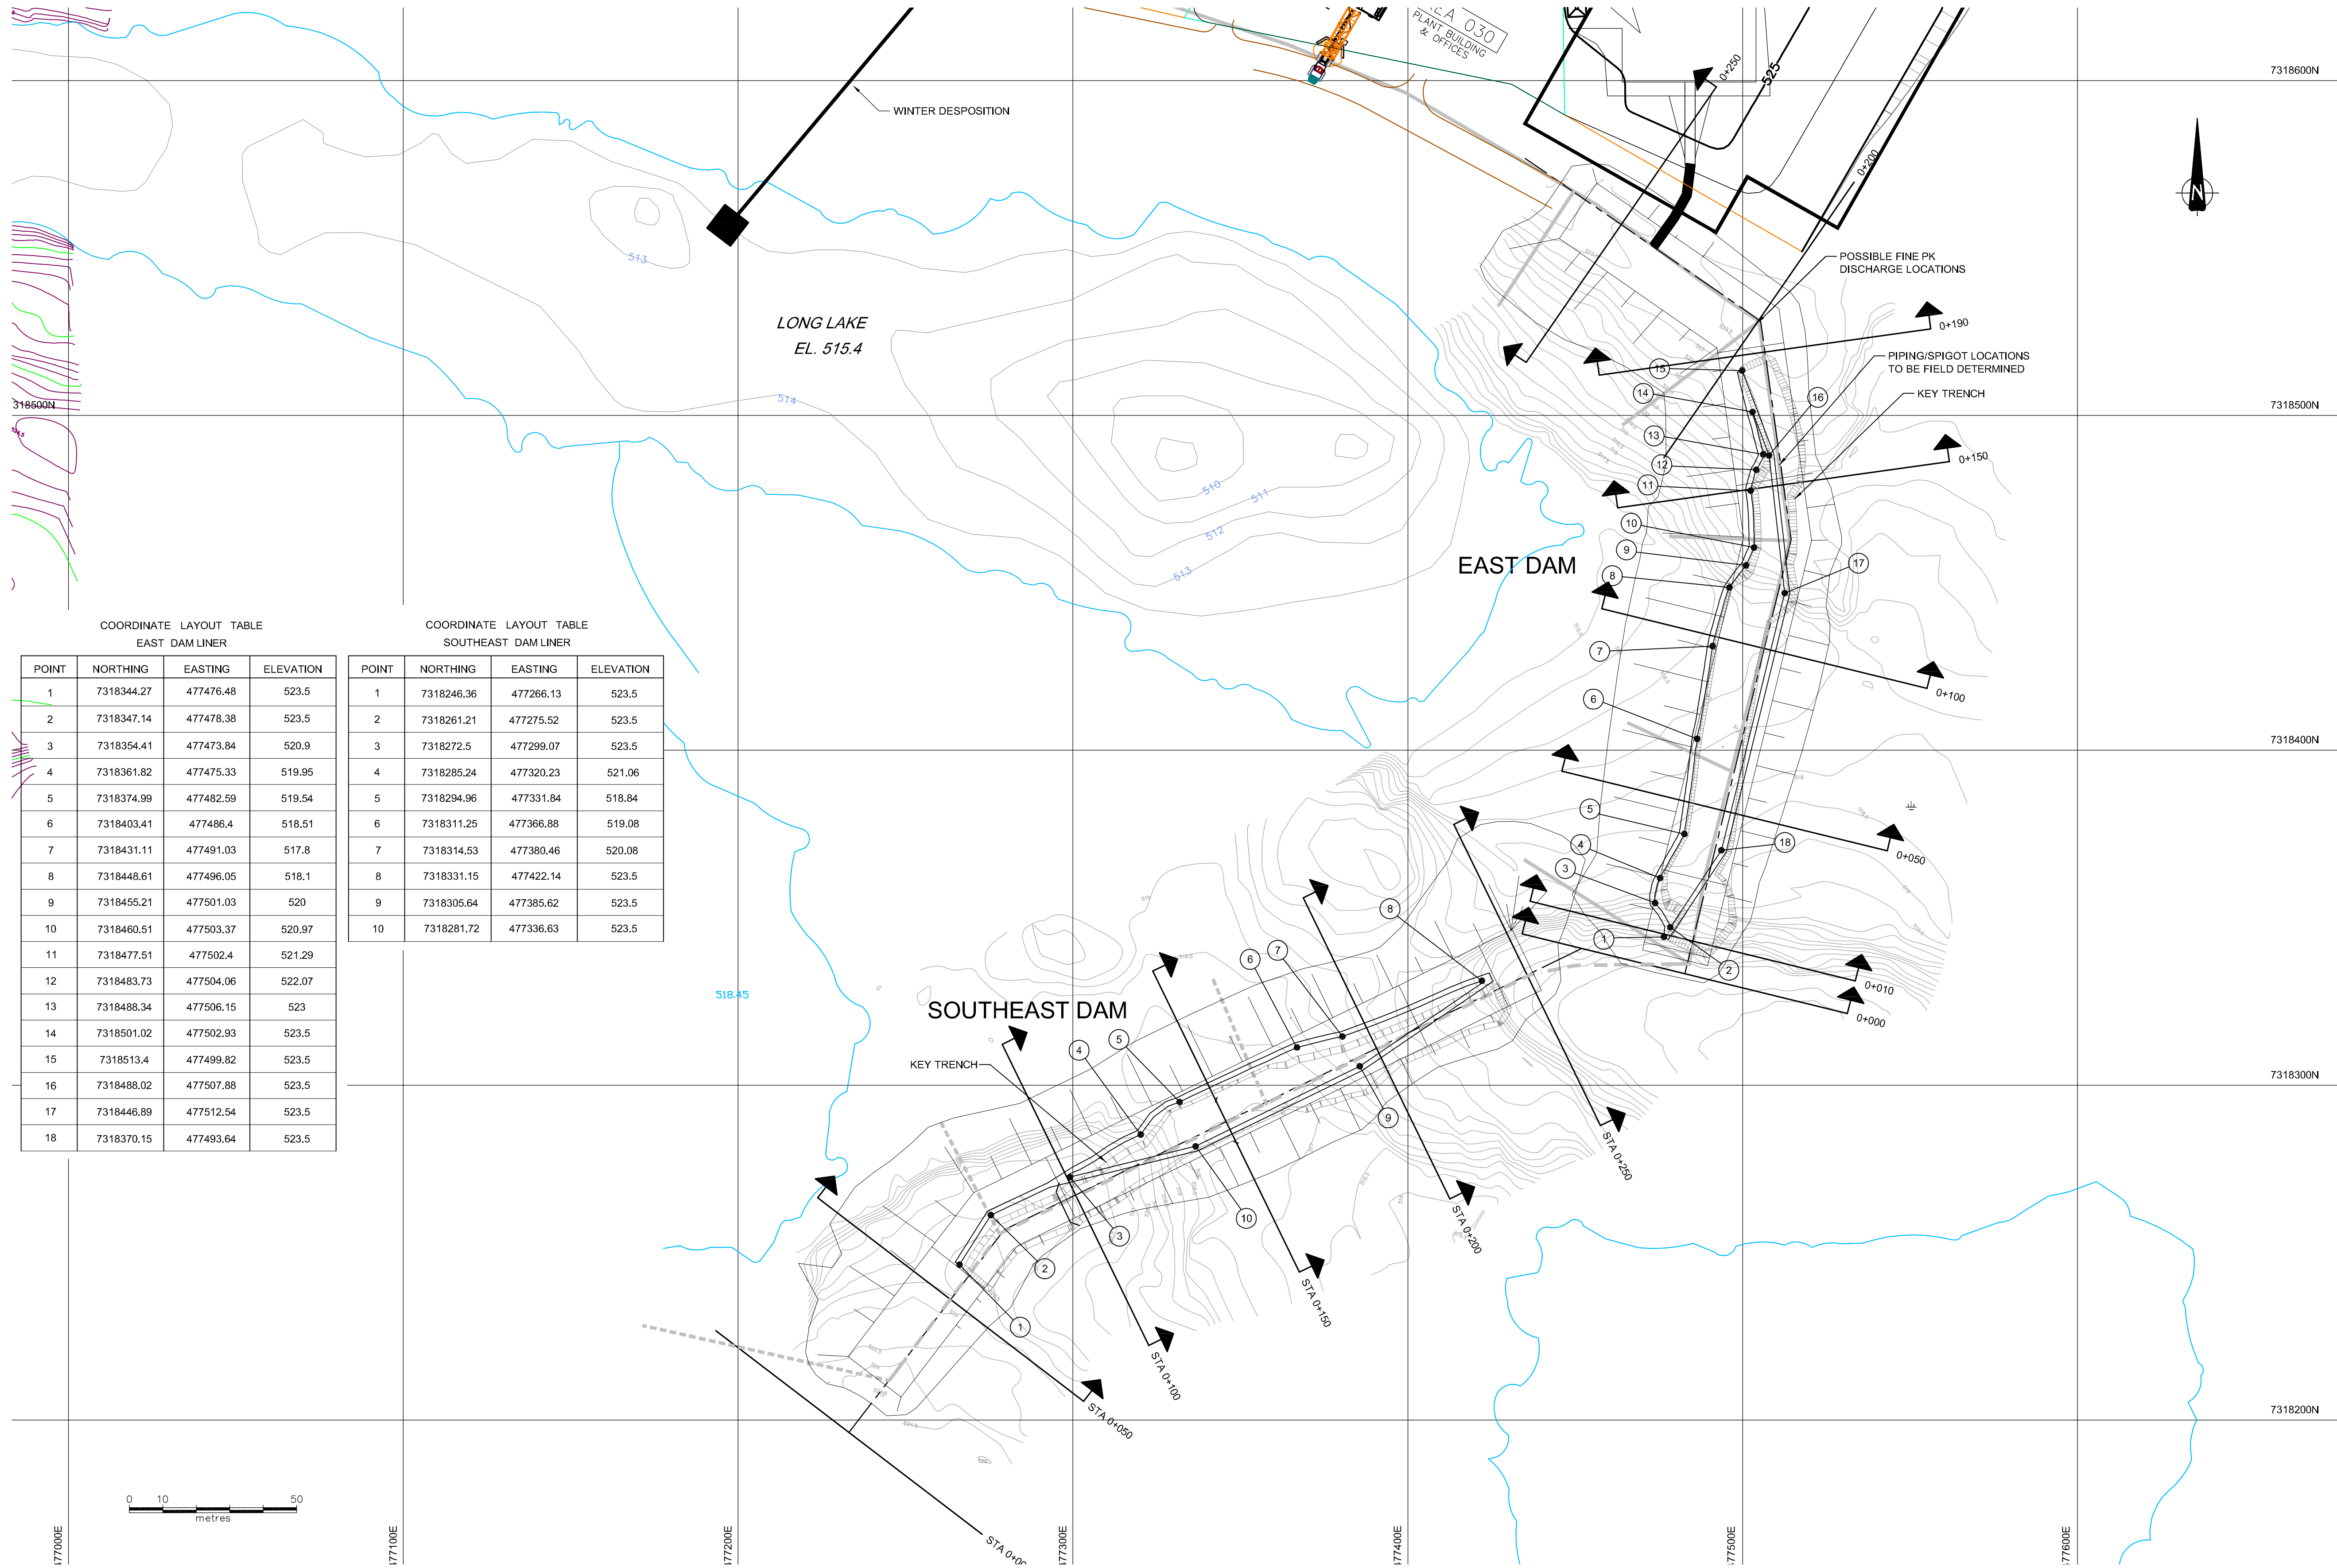

COORDINATE LAYOUT TABLE
EAST DAM LINER

POINT	NORTHING	EASTING	ELEVATION
1	7318344.27	477476.48	523.5
2	7318347.14	477478.38	523.5
3	7318354.41	477473.84	520.9
4	7318361.82	477475.33	519.95
5	7318374.99	477482.59	519.54
6	7318403.41	477486.4	518.51
7	7318431.11	477491.03	517.8
8	7318448.61	477496.05	518.1
9	7318455.21	477501.03	520
10	7318460.51	477503.37	520.97
11	7318477.51	477502.4	521.29
12	7318483.73	477504.06	522.07
13	7318488.34	477506.15	523
14	7318501.02	477502.93	523.5
15	7318513.4	477499.82	523.5
16	7318488.02	477507.88	523.5
17	7318446.89	477512.54	523.5
18	7318370.15	477493.64	523.5

COORDINATE LAYOUT TABLE
SOUTHEAST DAM LINER

POINT	NORTHING	EASTING	ELEVATION
1	7318246.36	477266.13	523.5
2	7318261.21	477275.52	523.5
3	7318272.5	477299.07	523.5
4	7318285.24	477320.23	521.06
5	7318294.96	477331.84	518.84
6	7318311.25	477366.88	519.08
7	7318314.53	477380.46	520.08
8	7318331.15	477422.14	523.5
9	7318305.64	477385.62	523.5
10	7318281.72	477336.63	523.5

				EBA ENGINEERING CONSULTANTS LTD. 				TAHERA Diamond Corporation			
				DESIGNED BY: WTH DRAWN BY: RGR DATE: 02/08/05 SCALE: AS SHOWN PROJECT No.: 1100060.004 ACAD FILENAME: 1100060004R10A.dwg				ORIGINAL SIGNED AND SEALED Seal: William T. Horne, P.Eng. Date: August 30, 2005 Permit: Derek C. Cathro, P.Eng. Date: August 30, 2005 The signed Professional Seal and Permit to Practice stamps reside on the executed drawing which is held and controlled by EBA Engineering Consultants Ltd.			
								JERICHO PROJECT			
								EAST DAM AND SOUTHEAST DAM LINER LAYOUT PLAN			
								REVISION ISSUE 0			
								DRAWING No. ED-6			
REFERENCE DRAWINGS				REVISION							