Q:\Edmonton\Drafting\CIVIL3D\E141\E14101118\acad\Task 7_General Monitoring Plan\E14101118_Figure 3_General Monitoring Plan.dwg [FIGURE 3] January 31, 2011 - 2:17:43 pm (BY: DAS, DEBASHIS)

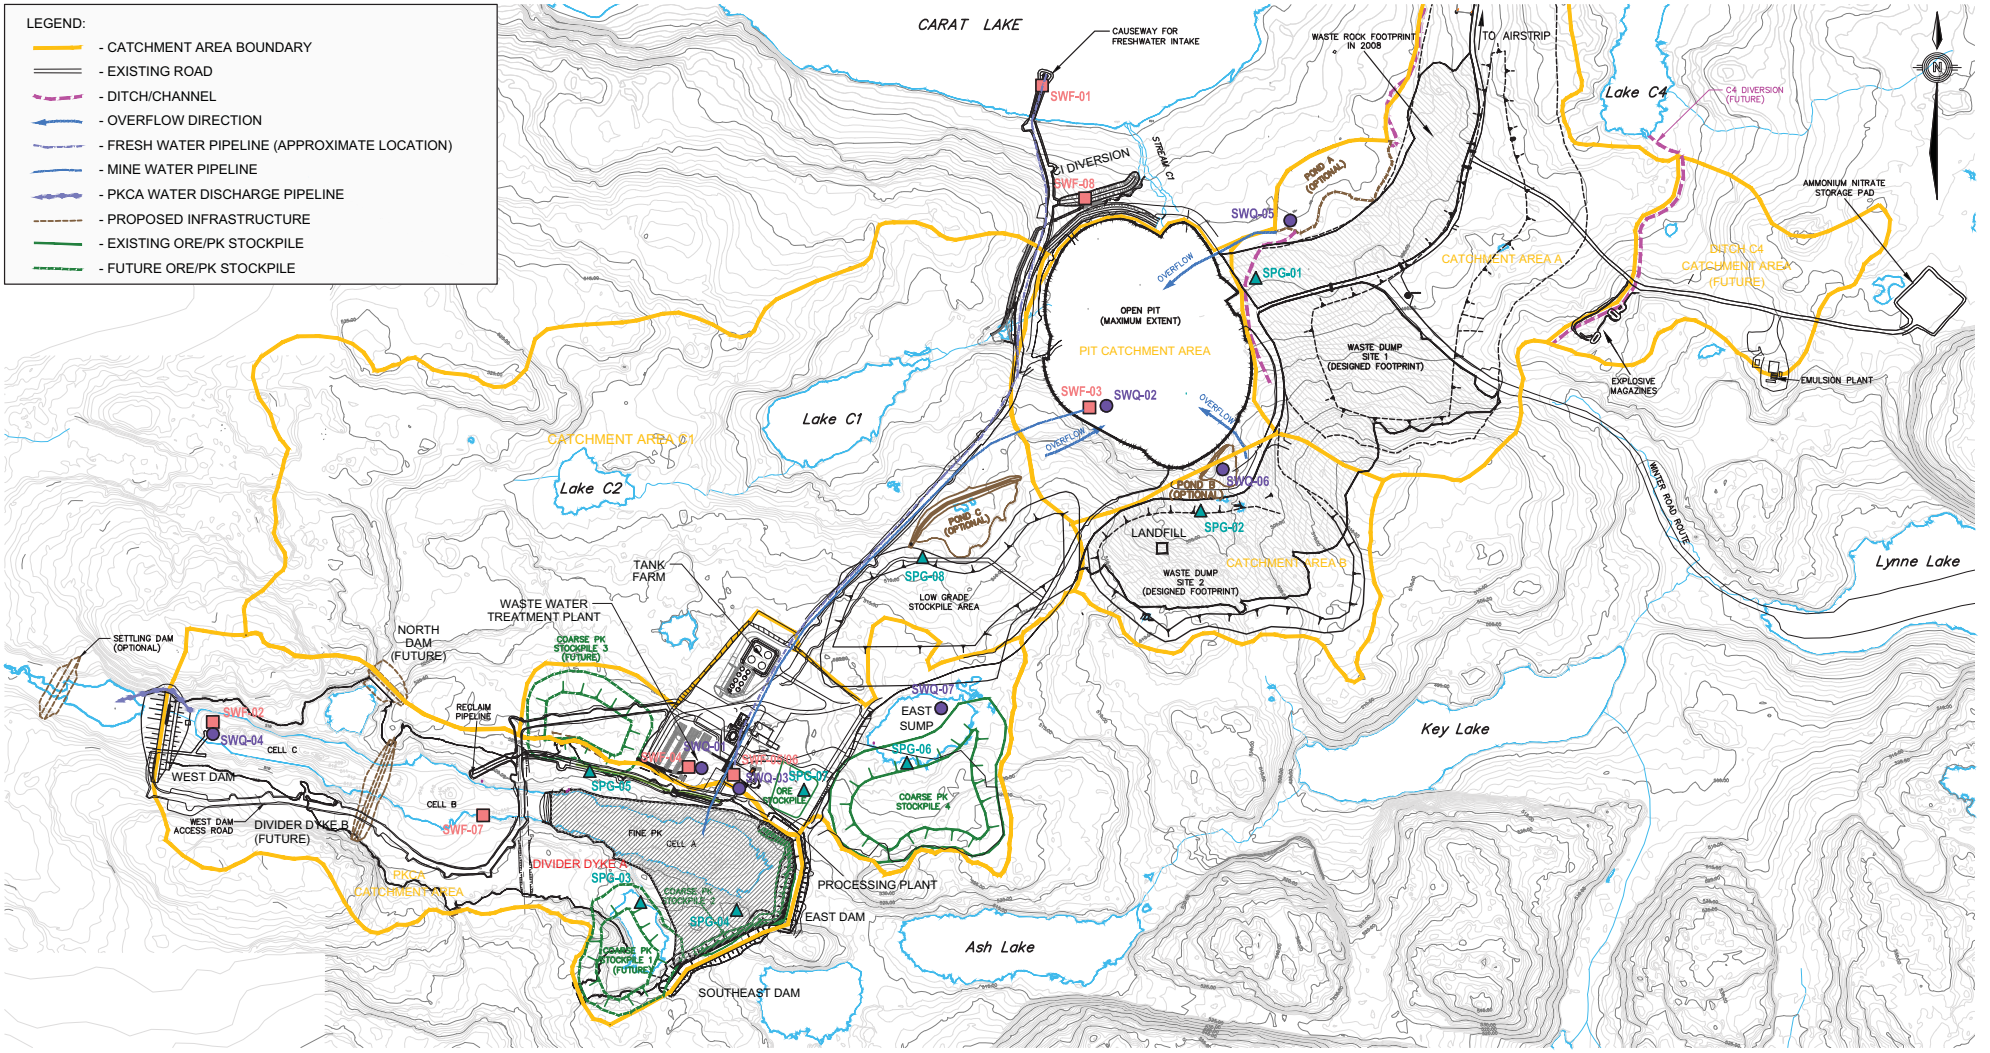

NOTES:

1. LAYOUTS ARE APPROXIMATE, AND MAY NOT REFLECT ACTUAL SIZE AND LOCATIONS
2. LOCATIONS OF MONITORING STATIONS ARE CONCEPTUAL, ACTUAL LOCATIONS MAY VARY
3. FOOTPRINTS OF WASTE ROCK PILES, COARSE PK STOCKPILES, AND ORE STOCKPILES ARE SHOWN IN MAXIMUM LIMITS, ACTUAL FOOTPRINTS MAY VARY
4. LOCATIONS OF SWF-09, 10 AND 11 WILL BE DETERMINED ON-SITE IN 2011

MONITORING LOCATIONS:

- SWF, SITE WATER FLOW MONITORING LOCATION
- SWQ, SITE WATER QUALITY MONITORING LOCATION
- SPG, SEEPAGE SURVEY LOCATION

STATUS
ISSUED FOR USE

CLIENT
SHEAR DIAMONDS LTD.

eba
A TETRA TECH COMPANY

GENERAL MONITORING PLAN
JERICHO DIAMOND MINE, NUNAVUT
CATCHMENT AREAS AND MONITORING STATIONS PLAN

PROJECT NO.	DWN	CKD	REV
E14101118	DBD	WL	0

OFFICE: EBA-EDM
DATE: January 31, 2011

Figure 3