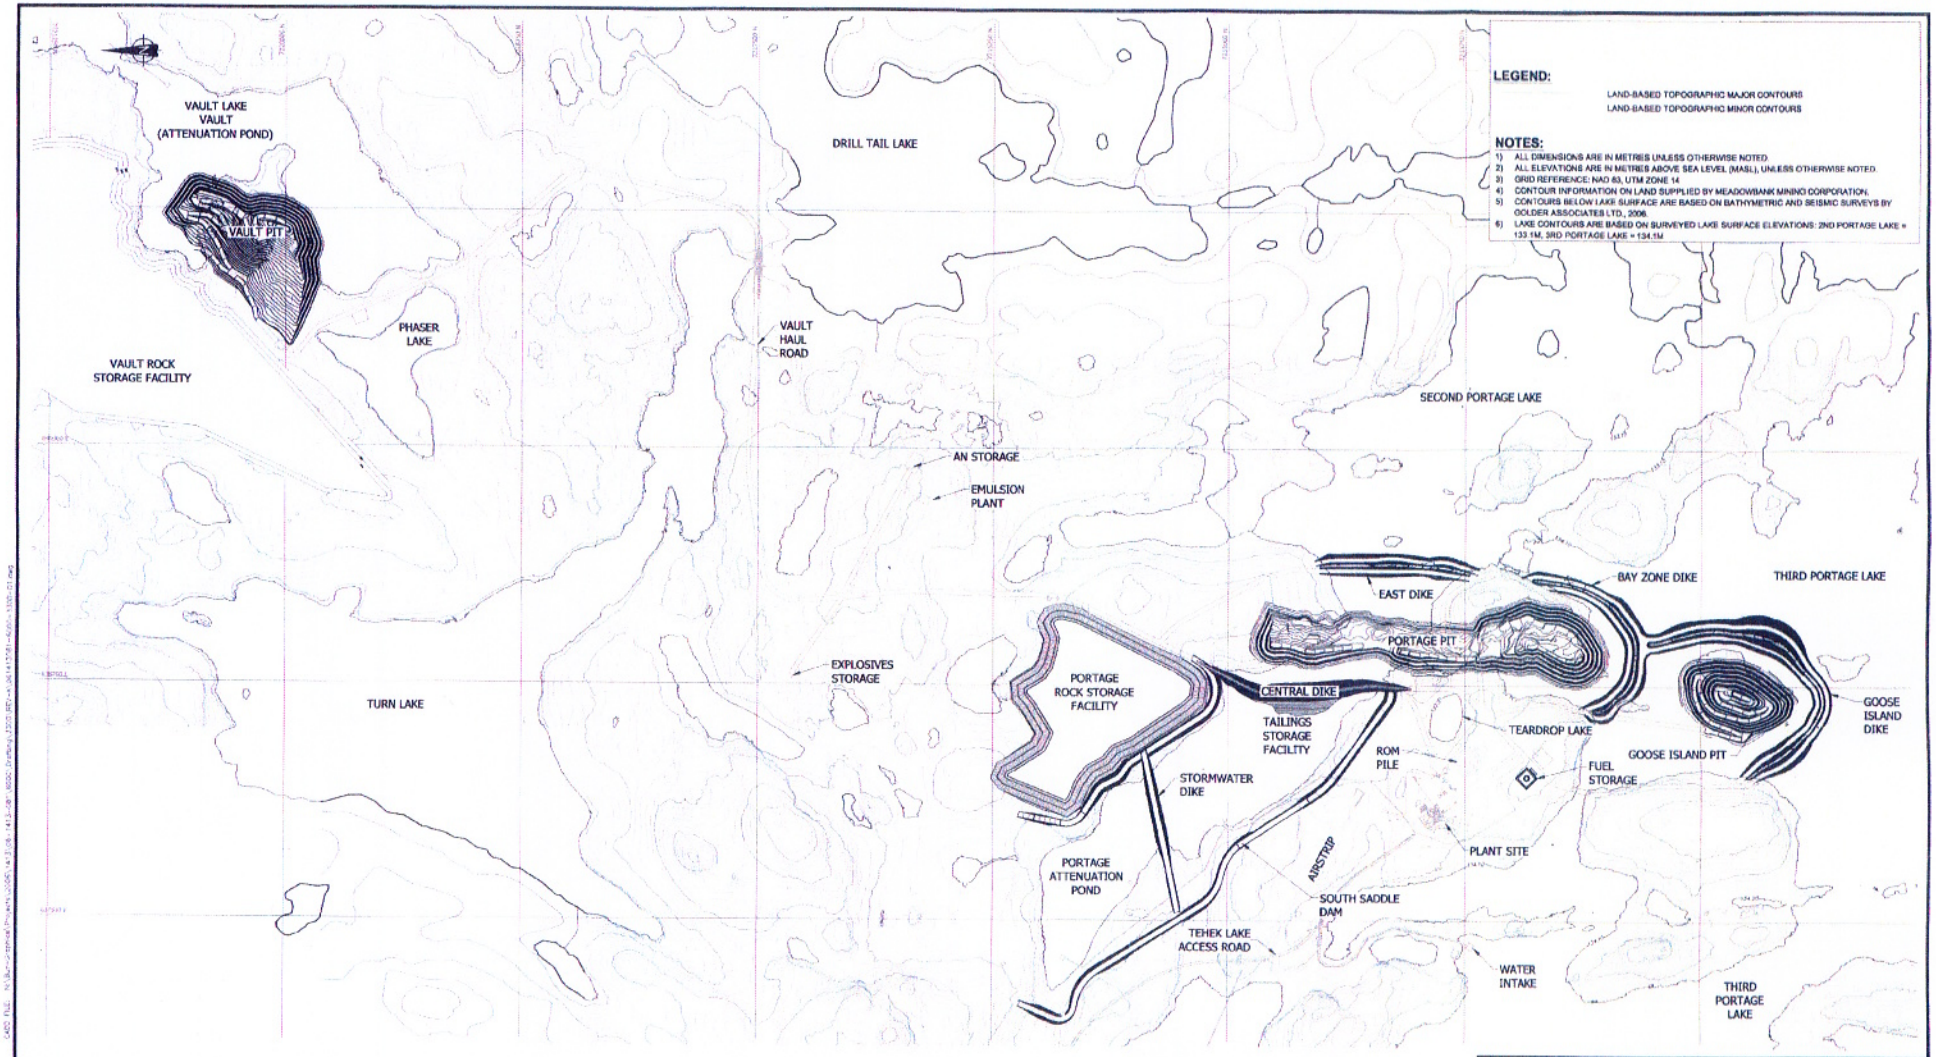

LEGEND:

LAND-BASED TOPOGRAPHIC MAJOR CONTOURS
LAND-BASED TOPOGRAPHIC MINOR CONTOURS

NOTES:

1) ALL DIMENSIONS ARE IN METRES UNLESS OTHERWISE NOTED.
2) ALL ELEVATIONS ARE IN METRES ABOVE SEA LEVEL (MASL), UNLESS OTHERWISE NOTED.
3) GRID REFERENCE: NAD 83, UTM ZONE 14
4) CONTOUR INFORMATION ON LAND SUPPLIED BY MEADOWBANK MINING CORPORATION.
5) CONTOURS BELOW LAKE SURFACE ARE BASED ON BATHYMETRIC AND SEISMIC SURVEYS BY GOLDER ASSOCIATES LTD., 2006.
6) LAKE CONTOURS ARE BASED ON SURVEYED LAKE SURFACE ELEVATIONS: 2ND PORTAGE LAKE = 133.1M, 3RD PORTAGE LAKE = 134.1M

NOT FOR CONSTRUCTION

REV	DATE	DES	REVISION DESCRIPTION	CADD	CHK	RVW
A	09MAR07	-	ISSUED FOR TENDER	JK	BW	-

DRAWING NO. | REFERENCES

PROJECT: **MEADOWBANK**
MINING CORPORATION

TITLE: **MEADOWBANK GOLD PROJECT**
OVERALL SITE PLAN

Golder Associates

PROJECT No.	06-1413-081		FILE No.	061413081-6000-3300-01
DESIGN	SA	27NOV06	SCALE	AS SHOWN
CADD	EA	27NOV06	REV.	A
CHECK	-	-	6000-01	
REVIEW	-	-		

REGISTERED PROFESSIONAL ENGINEER
LICENSEE