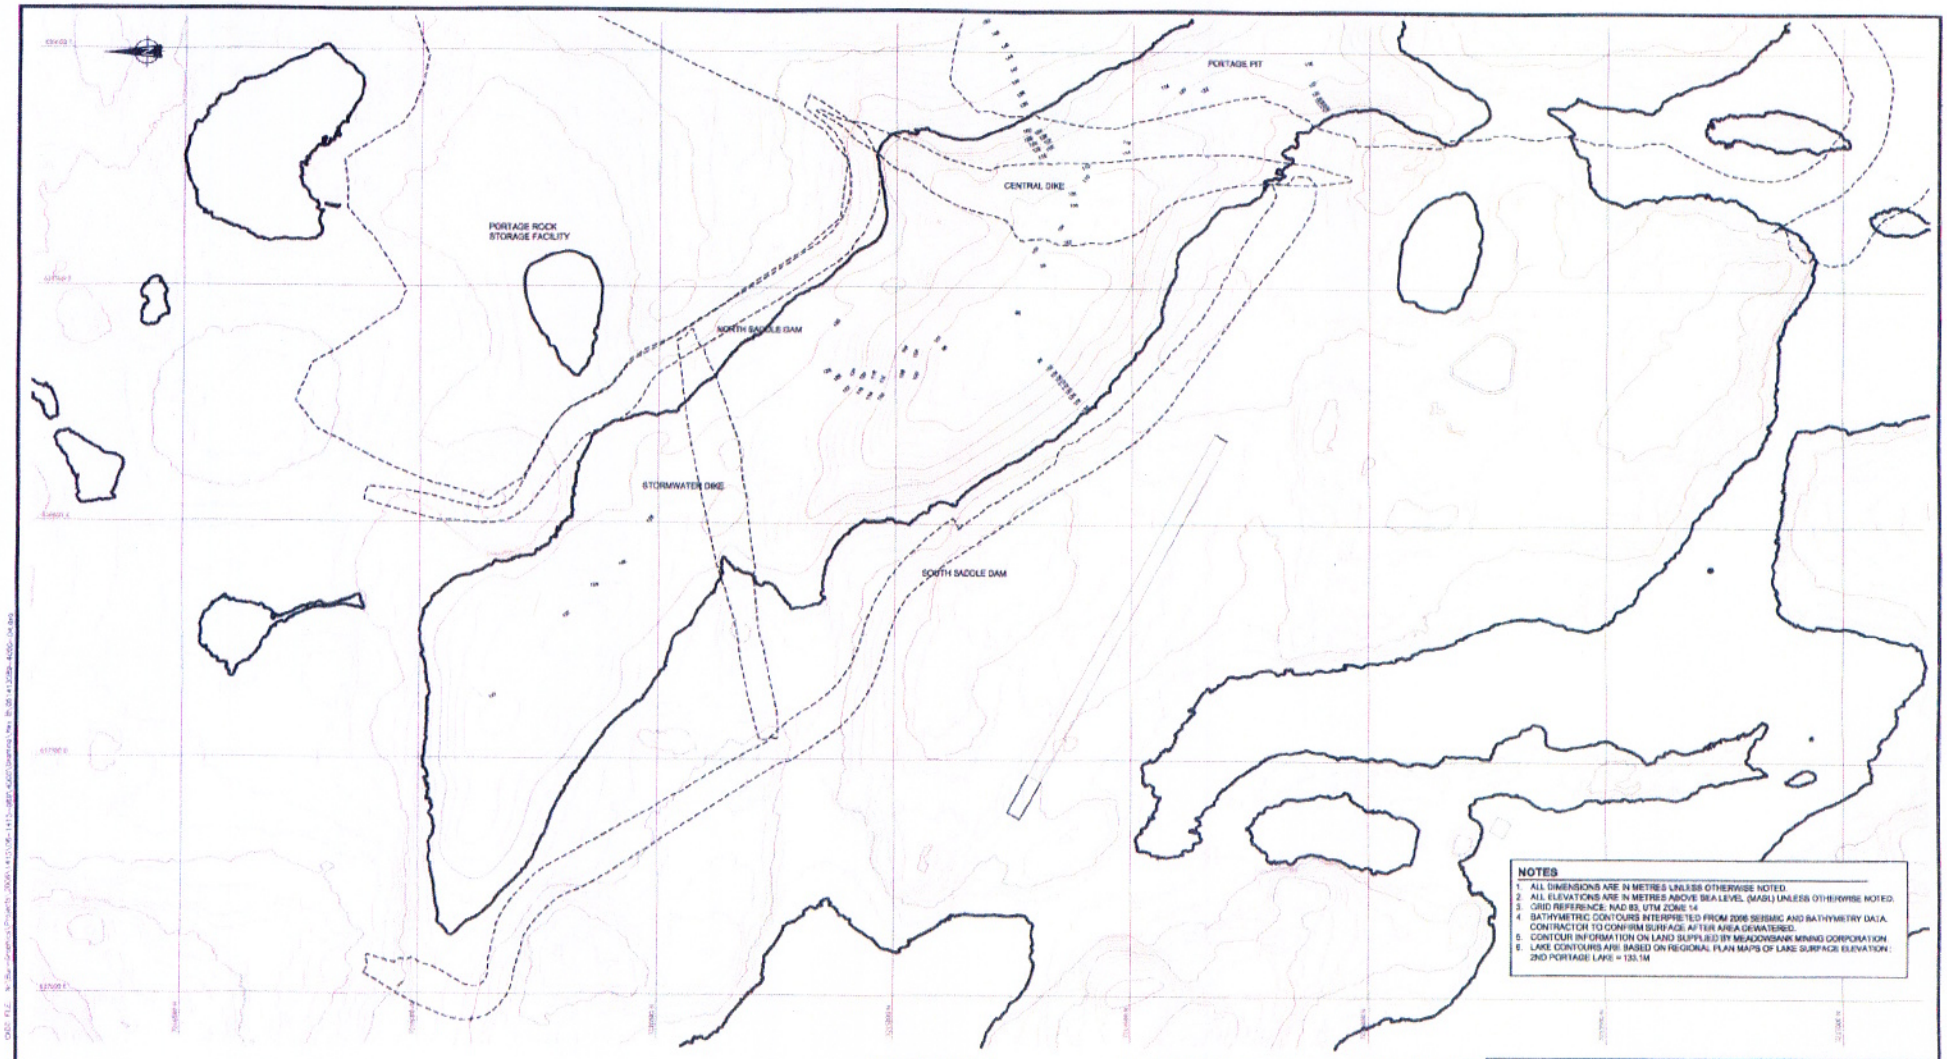

NOTES

1. ALL DIMENSIONS ARE IN METRES UNLESS OTHERWISE NOTED.
2. ALL ELEVATIONS ARE IN METRES ABOVE SEA LEVEL (MASL) UNLESS OTHERWISE NOTED.
3. GRID REFERENCE: NAD 83, UTM ZONE 14
4. BATHYMETRIC CONTOURS INTERPRETED FROM 2006 SEISMIC AND BATHYMETRY DATA. CONTRACTOR TO CONFIRM SURFACE AFTER AREA DEWATERED.
5. CONTOUR INFORMATION ON LAND SUPPLIED BY MEADOWBANK MINING CORPORATION.
6. LAKE CONTOURS ARE BASED ON REGIONAL PLAN MAPS OF LAKE SURFACE ELEVATION : 2ND PORTAGE LAKE = 133.1M

NOT FOR CONSTRUCTION

PROFESSIONAL ENGINEER — LICENSED — N.W.T.

REV	DATE	DES	REVISION DESCRIPTION	CADD	CHK	RVW
1	16MAR07	-	ISSUED FOR TENDER	EA		
0	31JAN07	-	DRAFT FOR REVIEW	EA	-	-

DRAWING NO. — REFERENCES

PROJECT: **MEADOWBANK MINING CORPORATION**

TITLE: **MEADOWBANK GOLD PROJECT**
CENTRAL DIKE
PROPOSED DIKE FOOTPRINT SHOWING BATHYMETRY CONTOURS

Golder Associates

PROJECT No.	05-1413-089	FILE No.	061413089-4000-04
DESIGN	BW	6SEP07	SCALE AS SHOWN REV. 0
CADD	RWL	6SEP07	4000-04
CHECK	-	-	
REVIEW	-	-	