


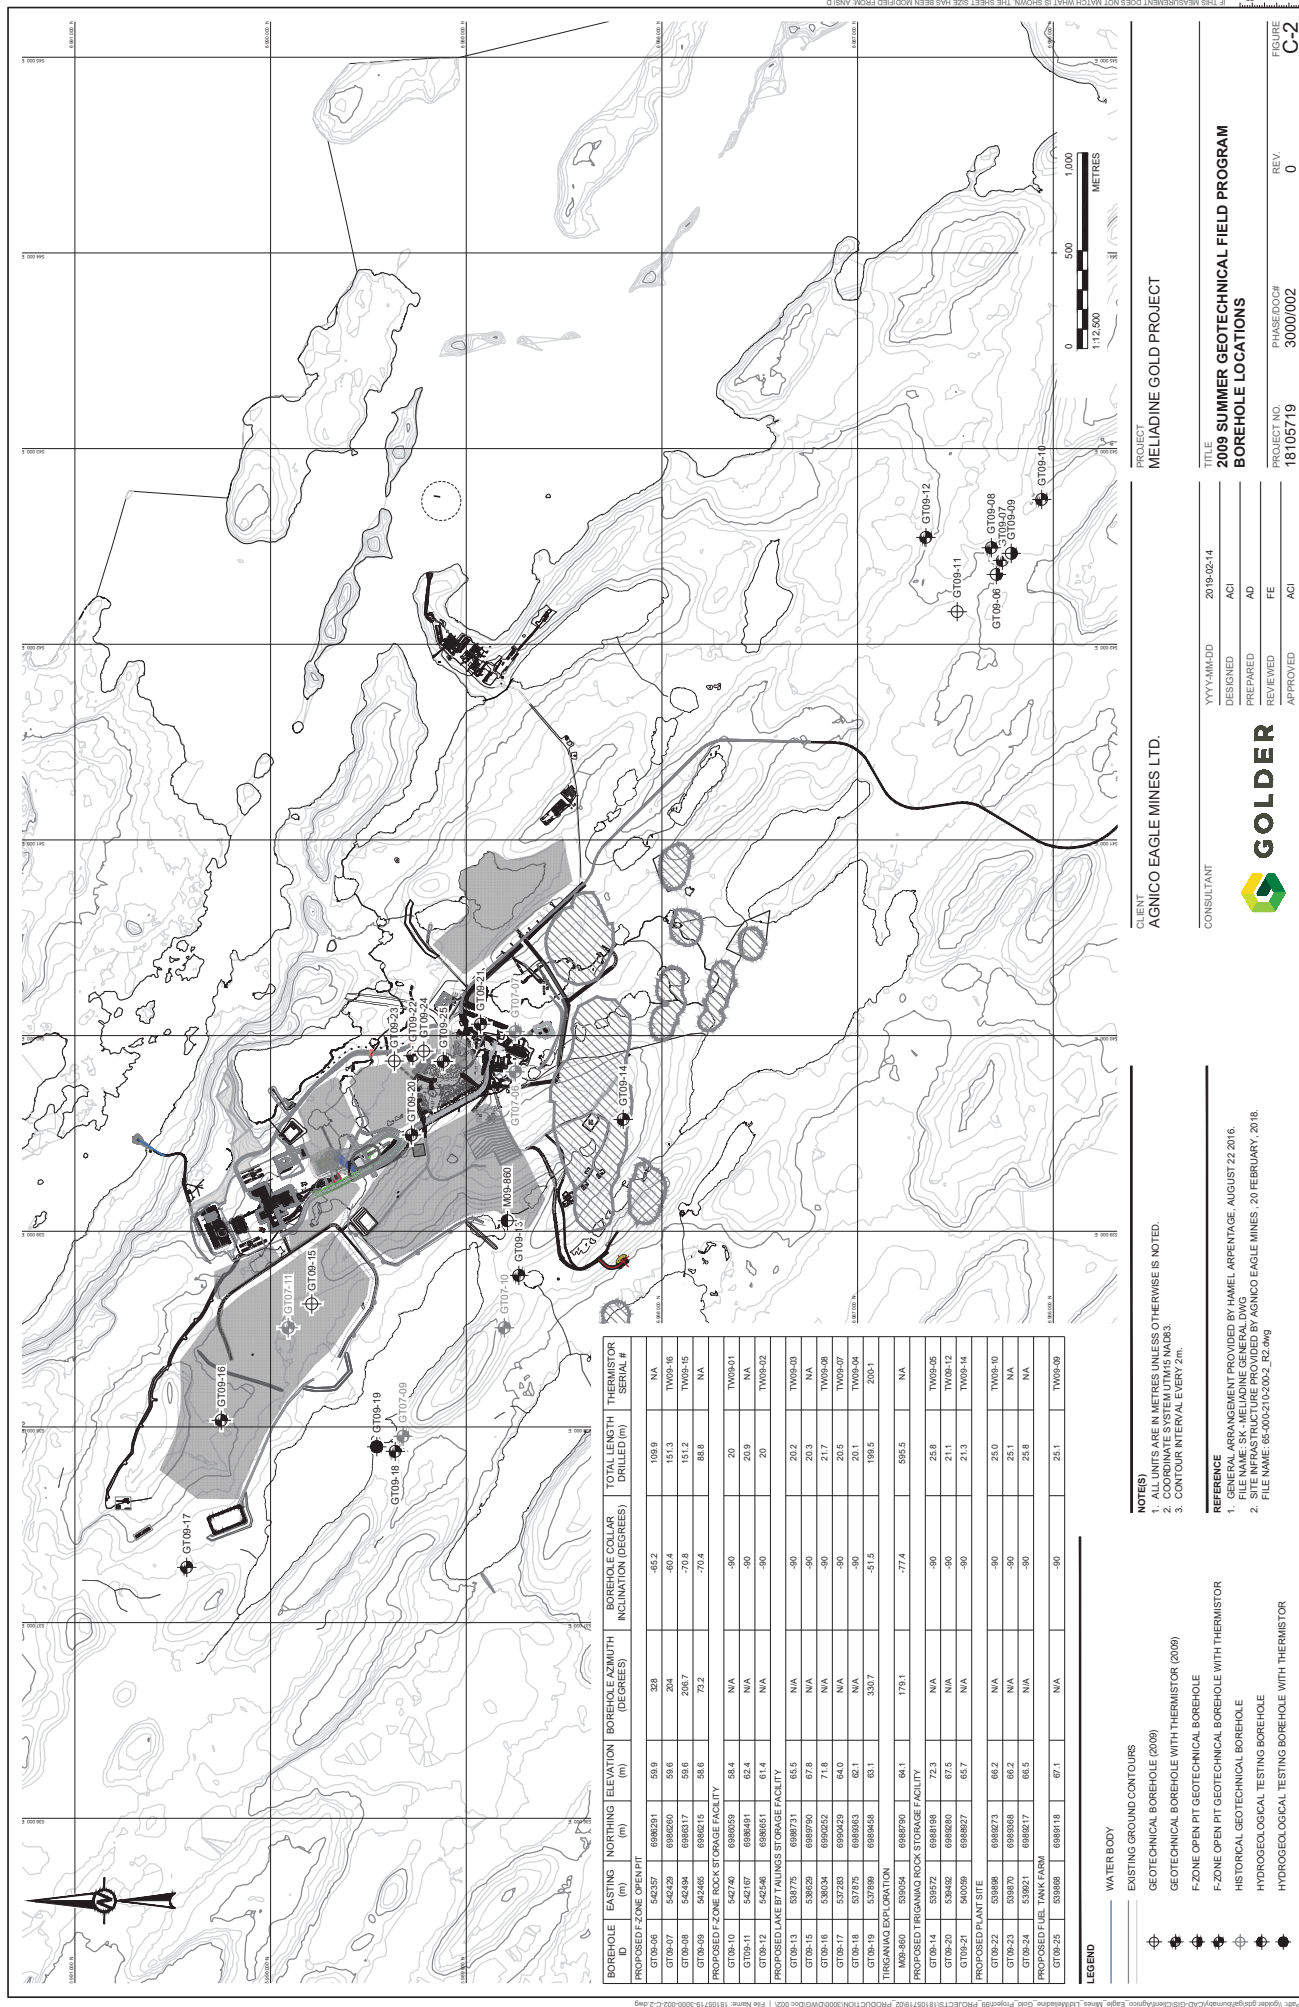

| BOREHOLE ID                               | EASTING (m) | NORTHING (m) | ELEVATION (m) | BOREHOLE AZIMUTH (DEGREES) | BOREHOLE COLLAR INCLINATION (DEGREES) | TOTAL LENGTH DRILLED (m) | THERMISTOR SERIAL # |
|-------------------------------------------|-------------|--------------|---------------|----------------------------|---------------------------------------|--------------------------|---------------------|
| PROPOSED F-ZONE OPEN PIT                  |             |              |               |                            |                                       |                          |                     |
| PROPOSED F-ZONE ROCK STORAGE FACILITY     |             |              |               |                            |                                       |                          |                     |
| PROPOSED PLANT SITE                       |             |              |               |                            |                                       |                          |                     |
