



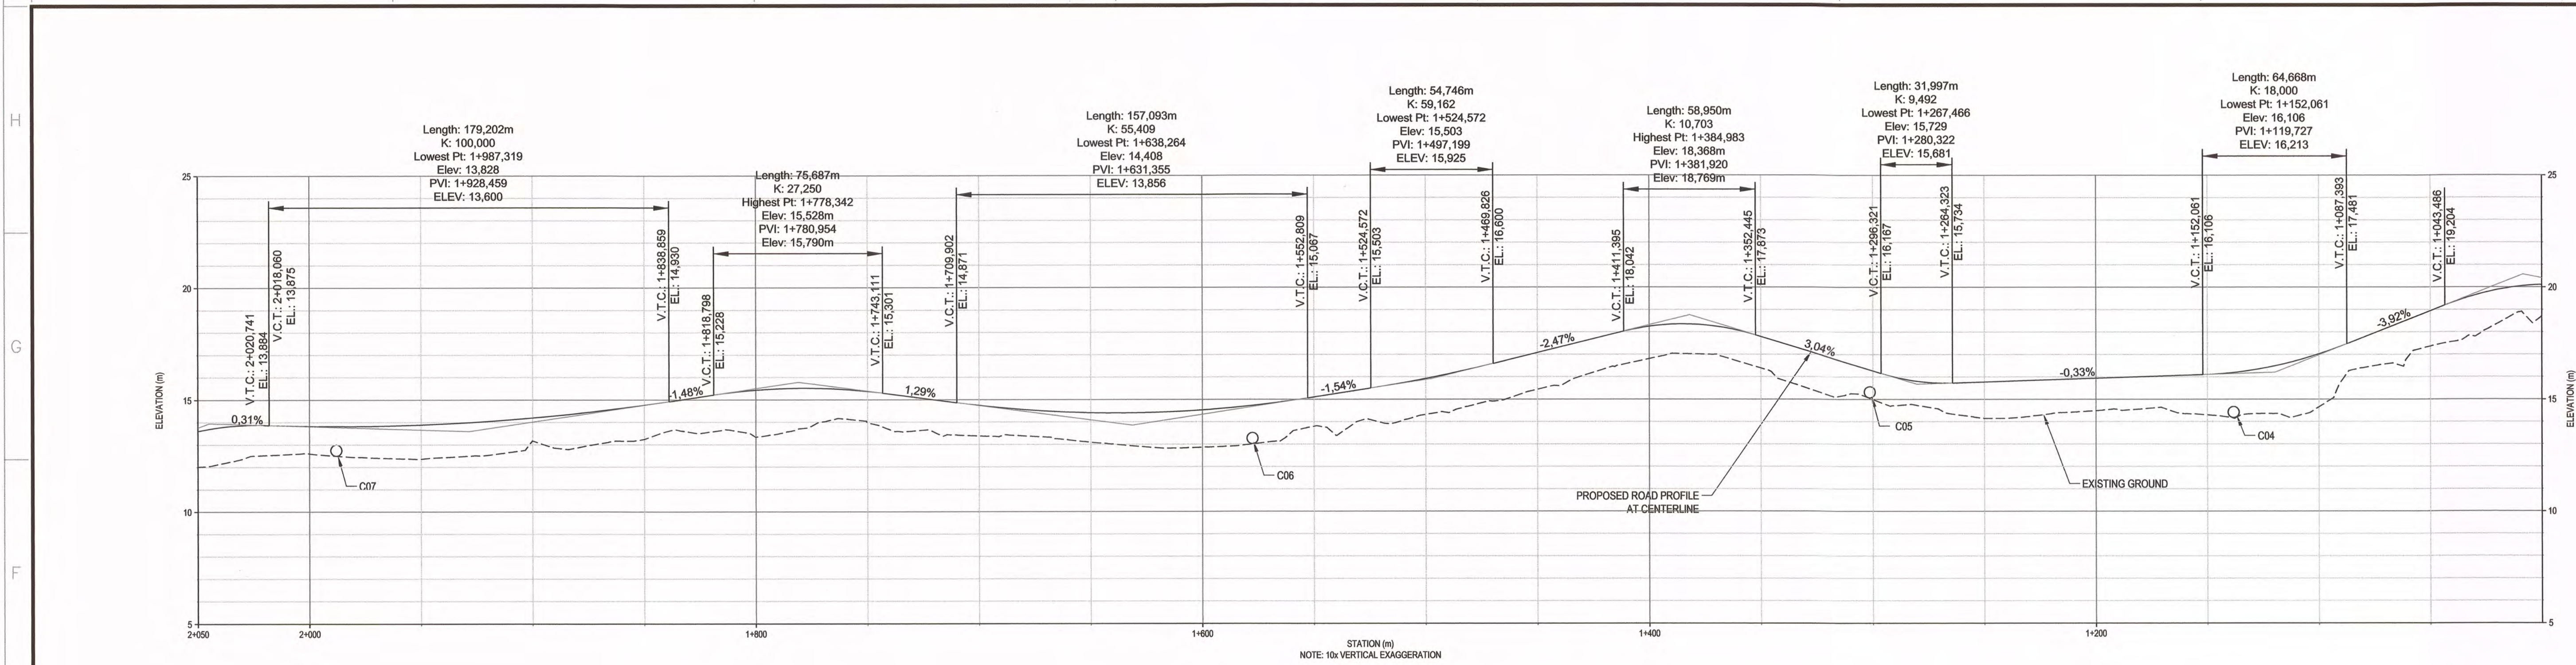


PROFILE
SCALE HOR.: 1:1500
SCALE VER.: 1:150

FOR CONTINUITY, SEE DRAWING 65-117-230-204

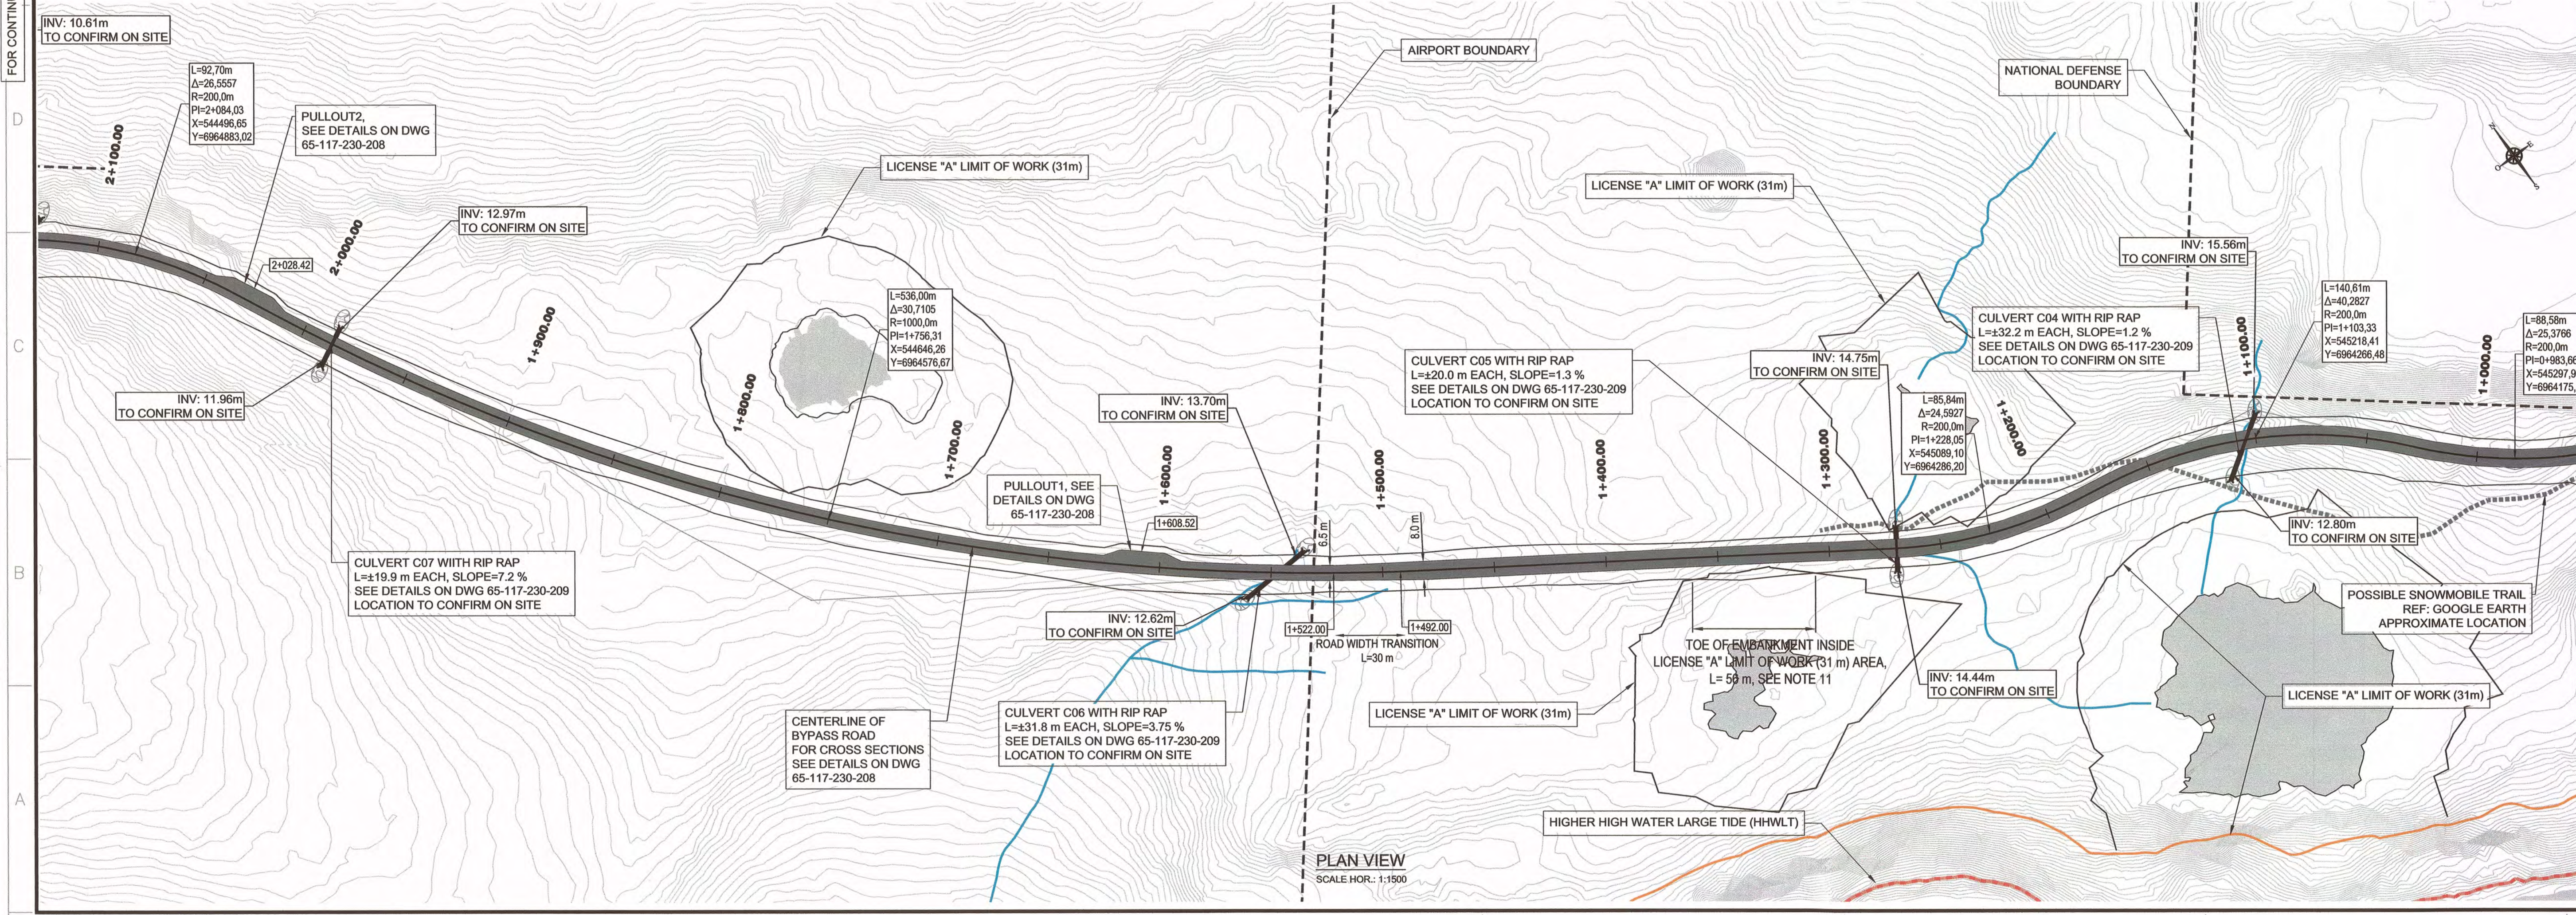

PLAN VIEW
SCALE HOR.: 1:1500

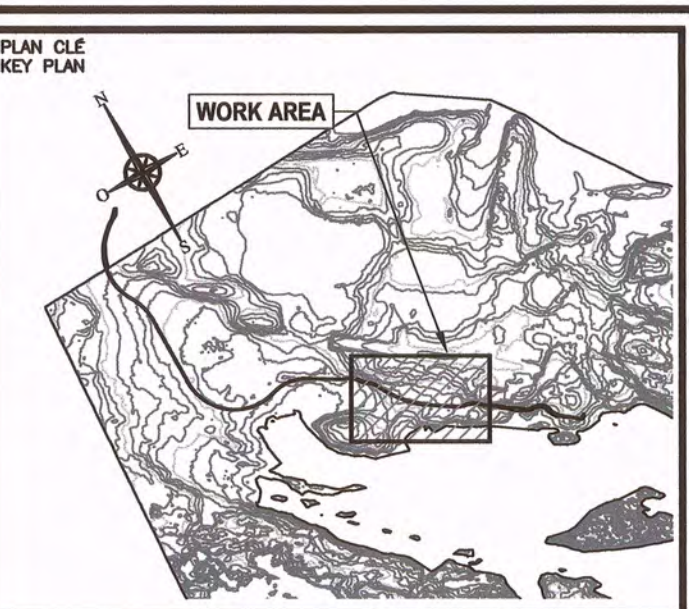

NOTES GÉNÉRALES / GENERAL NOTES

- GENERAL NOTES:
- EXISTING GROUND DTM PROVIDED BY AEM.
 - ALL UNITS ARE IN METERS.
 - ELEVATIONS IN DRAWING PROVIDE FINISHED GRADE ELEVATIONS AT THE TOP OF THE SURFACE GRAVEL LAYER.
 - THE CONTRACTOR SHALL BE RESPONSIBLE FOR THE SAFETY, SECURITY AND SLOPES OF ALL EXCAVATIONS/ BACKFILL AND SHALL ABIDE BY ALL RELEVANT STANDARDS AND REGULATIONS. THE STABILITY, DEWATERING AND MAINTENANCE OF ALL EXCAVATIONS SHALL BE THE CONTRACTOR'S RESPONSIBILITY.
 - GRANULAR MATERIAL 0-30 mm OR 0-50 mm SHALL BE PLACED IN LIFTS NOT EXCEEDING 300 mm AND COMPACTED TO A MINIMUM OF 95% OF MAXIMUM DRY DENSITY (MODIFIED PROCTOR). BORROW PIT MATERIAL, GRANULAR FILL MATERIAL 0-600 mm OR OVERBURDEN MATERIAL SHALL BE PLACED IN LIFTS NOT EXCEEDING 600 mm AND COMPACTED TO A MINIMUM OF 90% OF MAXIMUM DRY DENSITY (MODIFIED PROCTOR). MOISTURE CONDITIONING MAY BE REQUIRED PRIOR TO COMPACTION.
 - OVERBURDEN MATERIAL CAN BE USED FOR FILL IN SPECIFIED AREAS ONLY WHEN APPROVED BY FIELD GEOTECHNICAL ENGINEER.
 - AN AS-BUILT DRAWING SHALL BE PROVIDED AFTER CONSTRUCTION.
 - THE LOCATION, ELEVATION AND LENGTH OF CULVERT GROUP SHALL BE CONFIRMED ON SITE.
 - THE BRIDGE AND ABUTMENTS, WITH THE EXCEPTION OF BACKFILL, SHALL BE PROVIDED BY OTHERS.
 - CONTRACTOR SHALL INSTALL THE BRIDGE AND ABUTMENTS AS THE RECOMMENDATIONS AND SPECIFICATIONS OF THE SUPPLIER.
 - NO EQUIPMENT CAN BE STORED AND NO DEPOSITION OF EXCAVATED AND STOCKPILED MATERIALS CAN BE DONE WITHIN THE LICENCE "A" - LIMIT OF WORK (31M) LINE.
 - FOR SUMMER CONSTRUCTION, GEOTEXTILE SHALL BE INSTALLED BETWEEN THE ORIGINAL GROUND AND THE GRANULAR MATERIAL WHEREVER THE ORIGINAL GROUND IS UNSTABLE TO SUPPORT FILL MATERIAL COMPACTION.

FOR CONTINUITY, SEE DRAWING 65-117-230-202

DESSINS EN RÉFÉRENCE / REFERENCE DRAWINGS

TITLE / TITRE	# DWG
---	---
---	---
---	---
---	---



REV.	DATE	DESCRIPTION	PAR/REV	APP.	CLIENT
0	2017-03-17	ISSUED FOR CONSTRUCTION	S.M.	J.A.	
1	2017-02-24	ISSUED FOR TENDER	M.Y.	J.A.	
2	2017-02-03	ISSUED FOR COMMENTS	M.Y.	J.A.	

PERMIT TO PRACTICE
TETRA TECH INDUSTRIES, INC.
O/A TETRA TECH
nature *J.M.F. Alarie*
2017-02-17
PERMIT NUMBER: P 1029
NTNU Association of Professional Engineers and Geoscientists


TITLE / TITRE
AGNICO EAGLE - MELIADINE DIVISION
117 - ROADS, FENCES, AND YARDS
230 - GENERAL EARTH WORKS
RANKIN INLET BYPASS ROAD
PLAN / PROFILE
1+000 TO 2+000


DESSIN PAR DRAWN BY	MOURAD SENNAJ	DATE 2017-03-17
VÉRIFIÉ PAR CHECKED BY	SOLENE MOREAU	2017-03-17
APPROUVÉ PAR APPROVED BY	JOSÉE ALARIE	2017-03-17

ÉCHELLE
SCALE H=1:1500 V=1:150
DATE 2017-02-03

NO. DESSIN
DRAWING NO. 65-117-230-203

NO. PROJET PROJECT NO.	REVISION	FOLIOLE / SHEET
6515 / 28920	0	1 / 1

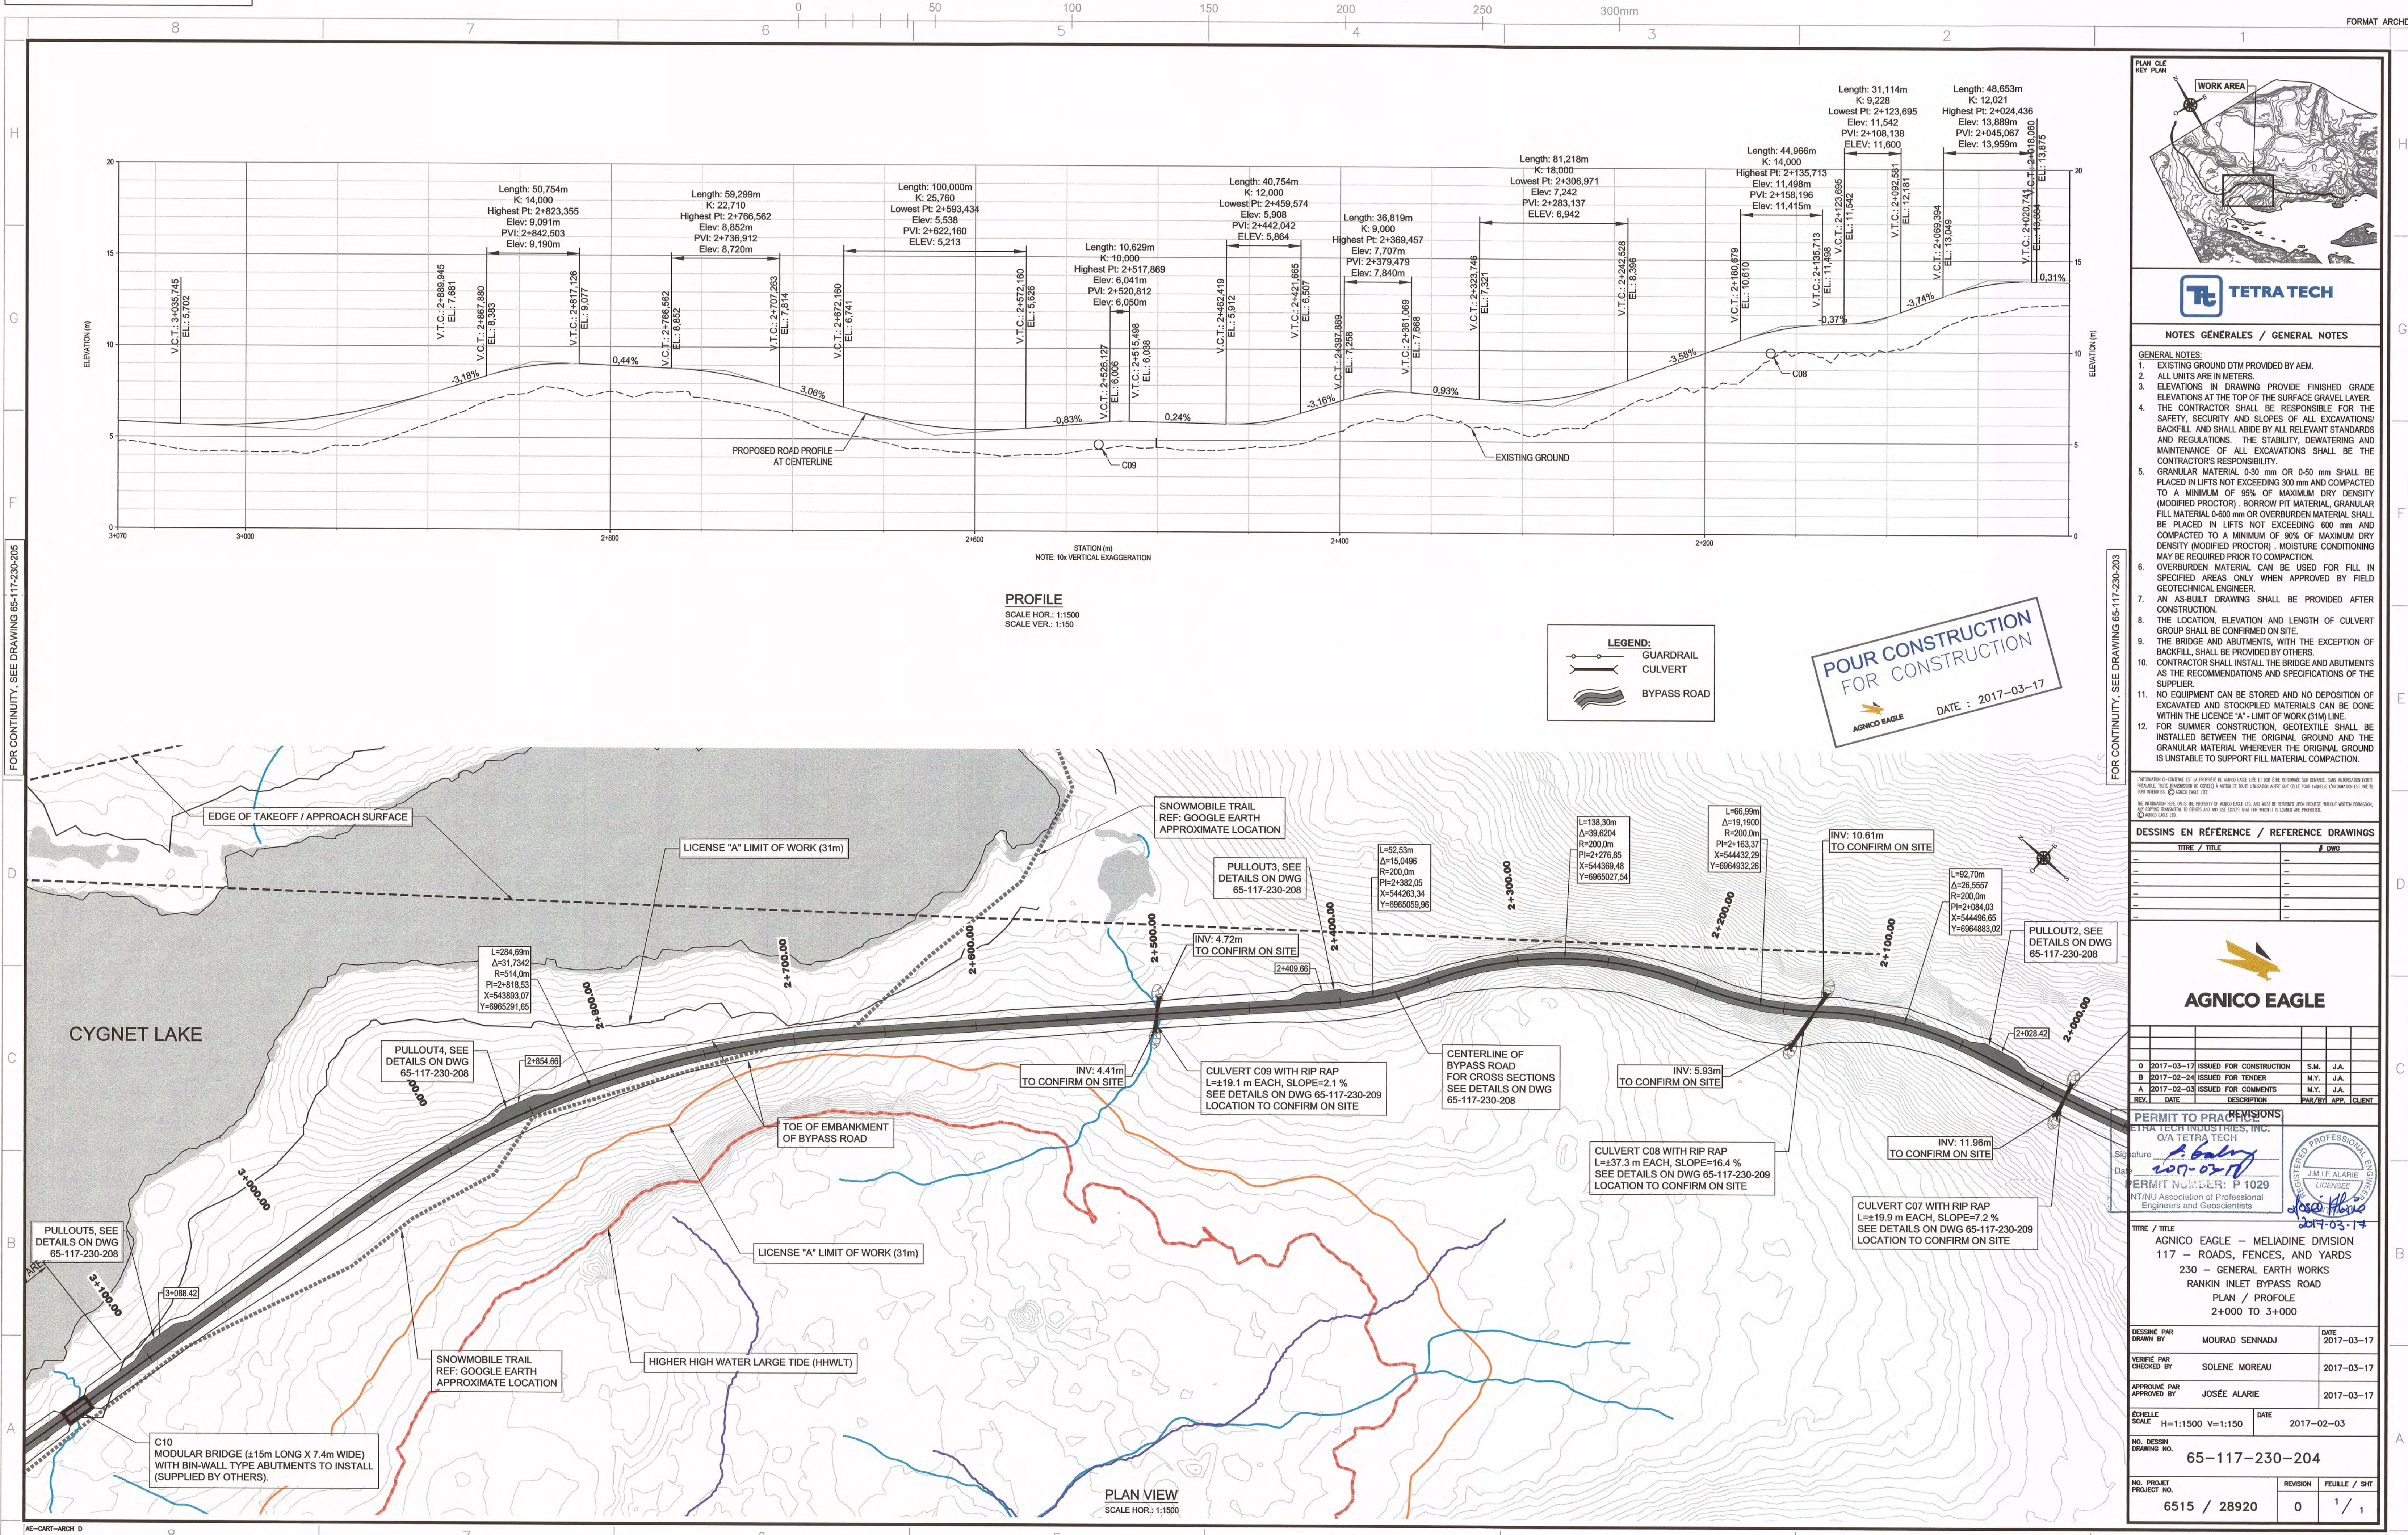

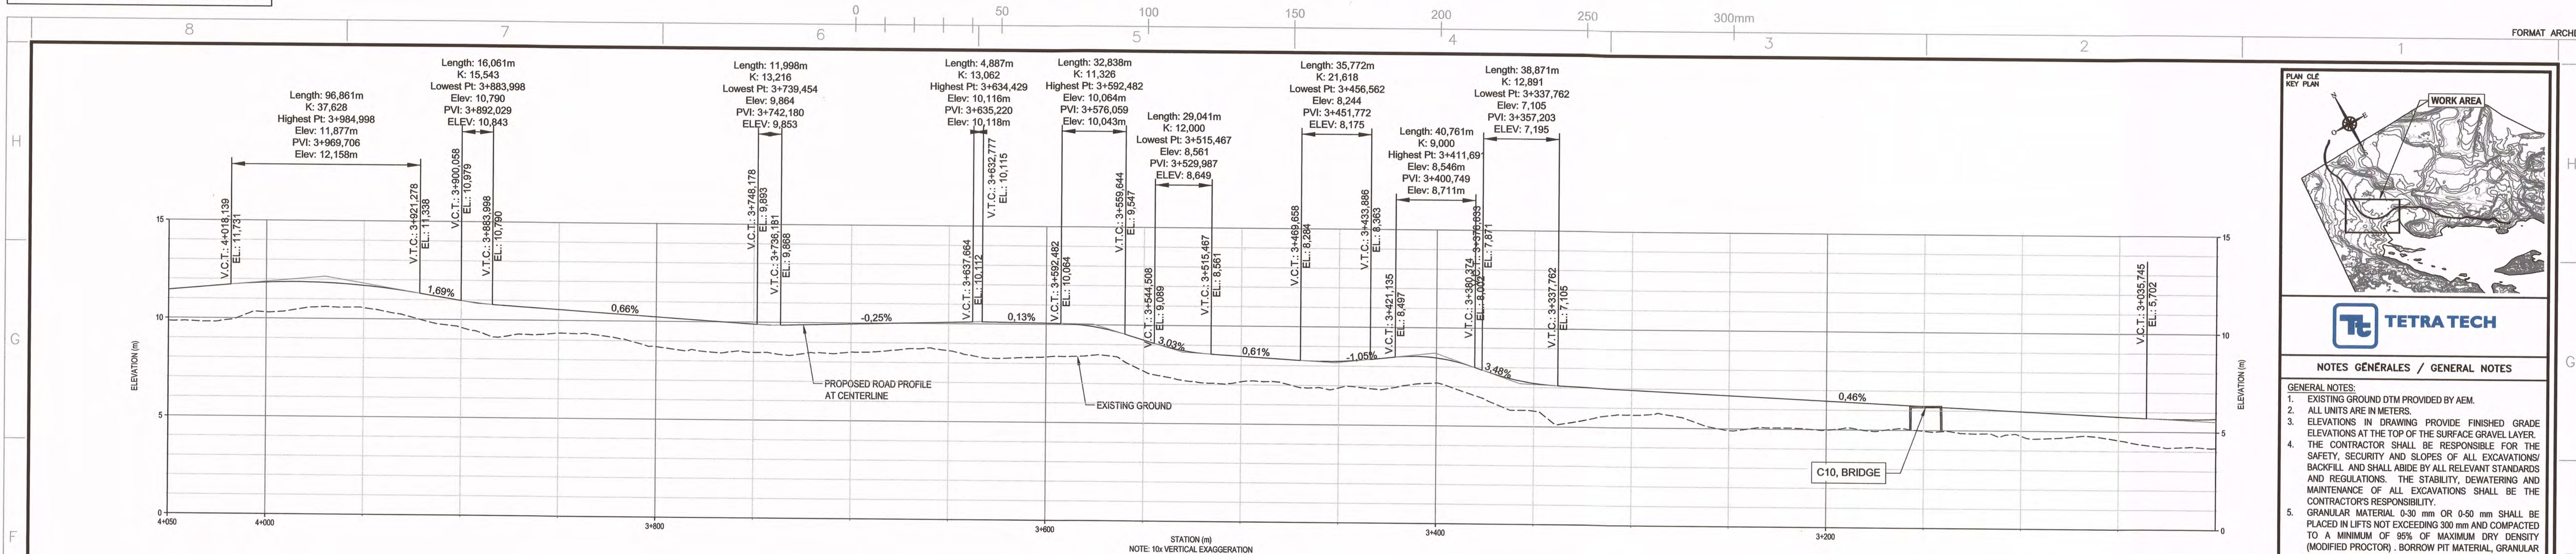


PROFILE
SCALE HOR.: 1:1500
SCALE VER.: 1:150


POUR CONSTRUCTION
FOR CONSTRUCTION
AGNICO EAGLE
DATE : 2017-03-17

LEGEND:	
	GUARDRAIL
	CULVERT
	BYPASS ROAD

FOR CONTINUITY, SEE DRAWING 65-117-230-206

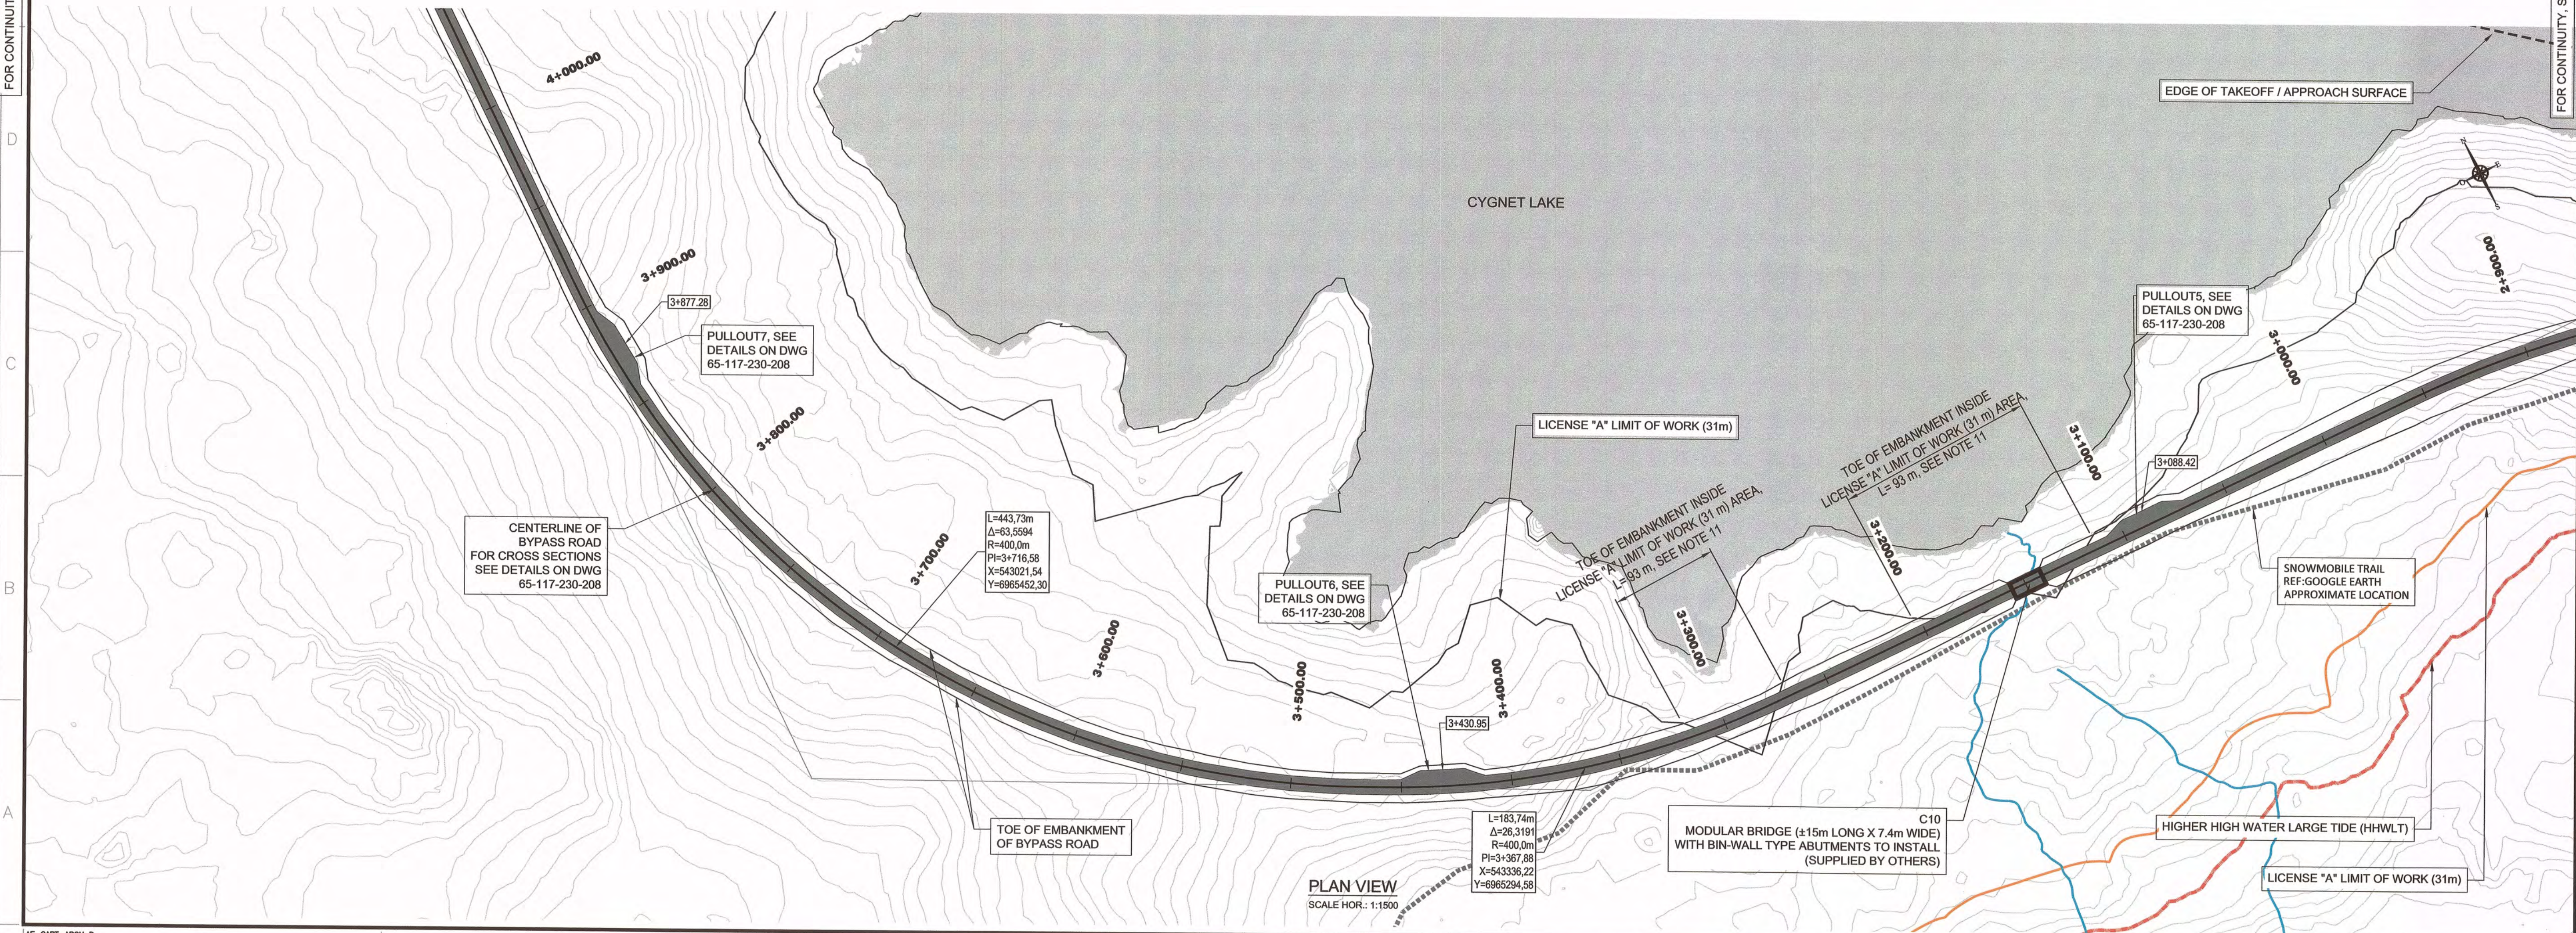

PLAN VIEW
SCALE HOR.: 1:1500

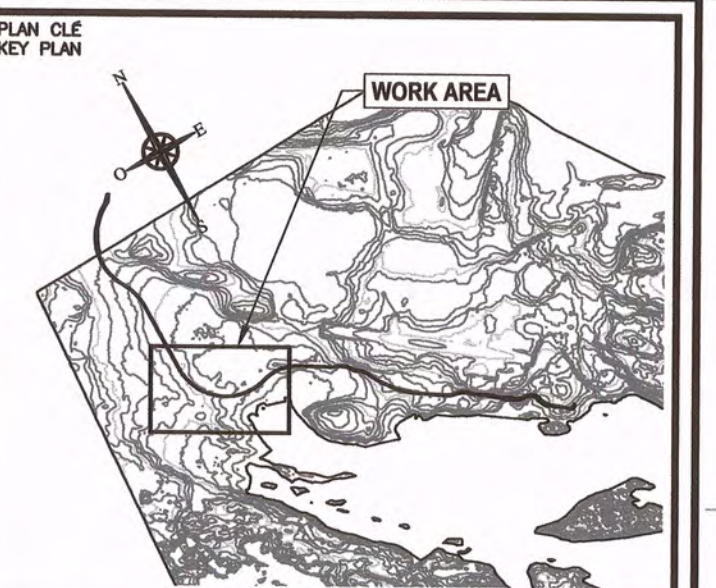

NOTES GÉNÉRALES / GENERAL NOTES

- GENERAL NOTES:
- EXISTING GROUND DTM PROVIDED BY AEM.
 - ALL UNITS ARE IN METERS.
 - ELEVATIONS IN DRAWING PROVIDE FINISHED GRADE ELEVATIONS AT THE TOP OF THE SURFACE GRAVEL LAYER.
 - THE CONTRACTOR SHALL BE RESPONSIBLE FOR THE SAFETY, SECURITY AND SLOPES OF ALL EXCAVATIONS/BACKFILL AND SHALL ABIDE BY ALL RELEVANT STANDARDS AND REGULATIONS. THE STABILITY, DEWATERING AND MAINTENANCE OF ALL EXCAVATIONS SHALL BE THE CONTRACTOR'S RESPONSIBILITY.
 - GRANULAR MATERIAL 0-30 mm OR 0-50 mm SHALL BE PLACED IN LIFTS NOT EXCEEDING 300 mm AND COMPACTED TO A MINIMUM OF 95% OF MAXIMUM DRY DENSITY (MODIFIED PROCTOR). BORROW PIT MATERIAL, GRANULAR FILL MATERIAL 0-600 mm OR OVERBURDEN MATERIAL SHALL BE PLACED IN LIFTS NOT EXCEEDING 600 mm AND COMPACTED TO A MINIMUM OF 90% OF MAXIMUM DRY DENSITY (MODIFIED PROCTOR). MOISTURE CONDITIONING MAY BE REQUIRED PRIOR TO COMPACTION.
 - OVERBURDEN MATERIAL CAN BE USED FOR FILL IN SPECIFIED AREAS ONLY WHEN APPROVED BY FIELD GEOTECHNICAL ENGINEER.
 - AN AS-BUILT DRAWING SHALL BE PROVIDED AFTER CONSTRUCTION.
 - THE LOCATION, ELEVATION AND LENGTH OF CULVERT GROUP SHALL BE CONFIRMED ON SITE.
 - THE BRIDGE AND ABUTMENTS, WITH THE EXCEPTION OF BACKFILL, SHALL BE PROVIDED BY OTHERS.
 - CONTRACTOR SHALL INSTALL THE BRIDGE AND ABUTMENTS AS THE RECOMMENDATIONS AND SPECIFICATIONS OF THE SUPPLIER.
 - NO EQUIPMENT CAN BE STORED AND NO DEPOSITION OF EXCAVATED AND STOCKPILED MATERIALS CAN BE DONE WITHIN THE LICENSE "A" - LIMIT OF WORK (31M) LINE.
 - FOR SUMMER CONSTRUCTION, GEOTEXTILE SHALL BE INSTALLED BETWEEN THE ORIGINAL GROUND AND THE GRANULAR MATERIAL WHEREVER THE ORIGINAL GROUND IS UNSTABLE TO SUPPORT FILL MATERIAL COMPACTION.

L'INFORMATION CI-CONTRE EST LA PROPRIÉTÉ DE AGNICO EAGLE LTD. ET NE DOIT ÊTRE REPRODUITE SANS AUTORISATION ÉCRITE. L'INFORMATION CI-CONTRE EST LA PROPRIÉTÉ DE AGNICO EAGLE LTD. ET NE DOIT ÊTRE REPRODUITE SANS AUTORISATION ÉCRITE.

DESSINS EN RÉFÉRENCE / REFERENCE DRAWINGS

TITLE / TITRE	# DWG
---	---
---	---
---	---
---	---
---	---



REV.	DATE	DESCRIPTION	PAR/REV	APP.	CLIENT
0	2017-03-17	ISSUED FOR CONSTRUCTION	S.M.	J.A.	
1	2017-02-24	ISSUED FOR TENDER	M.Y.	J.A.	
2	2017-02-03	ISSUED FOR COMMENTS	M.Y.	J.A.	

REVISIONS
PERMIT TO PRACTICE
TETRA TECH INDUSTRIES, INC.
O/A TETRA TECH
Signature:
Date: 2017-03-17
PERMIT NUMBER: P 1029
NTNU Association of Professional Engineers and Geoscientists

TITLE / TITRE
AGNICO EAGLE - MELIADINE DIVISION
117 - ROADS, FENCES, AND YARDS
230 - GENERAL EARTH WORKS
RANKIN INLET BYPASS ROAD
PLAN / PROFILE
3+000 TO 4+000

DESSINÉ PAR DRAWN BY	MOURAD SENNAJ	DATE 2017-03-17
VÉRIFIÉ PAR CHECKED BY	SOLENE MOREAU	2017-03-17
APPROUVÉ PAR APPROVED BY	JOSÉE ALARIE	2017-03-17

ÉCHELLE
SCALE H=1:1500 V=1:150
DATE
2017-02-03

NO. DESSIN
DRAWING NO. 65-117-230-205

NO. PROJET PROJECT NO.	REVISION	FEUILLE / SHEET
6515 / 28920	0	1 / 1