DWG. NO. H337697-7000-10-042-0001

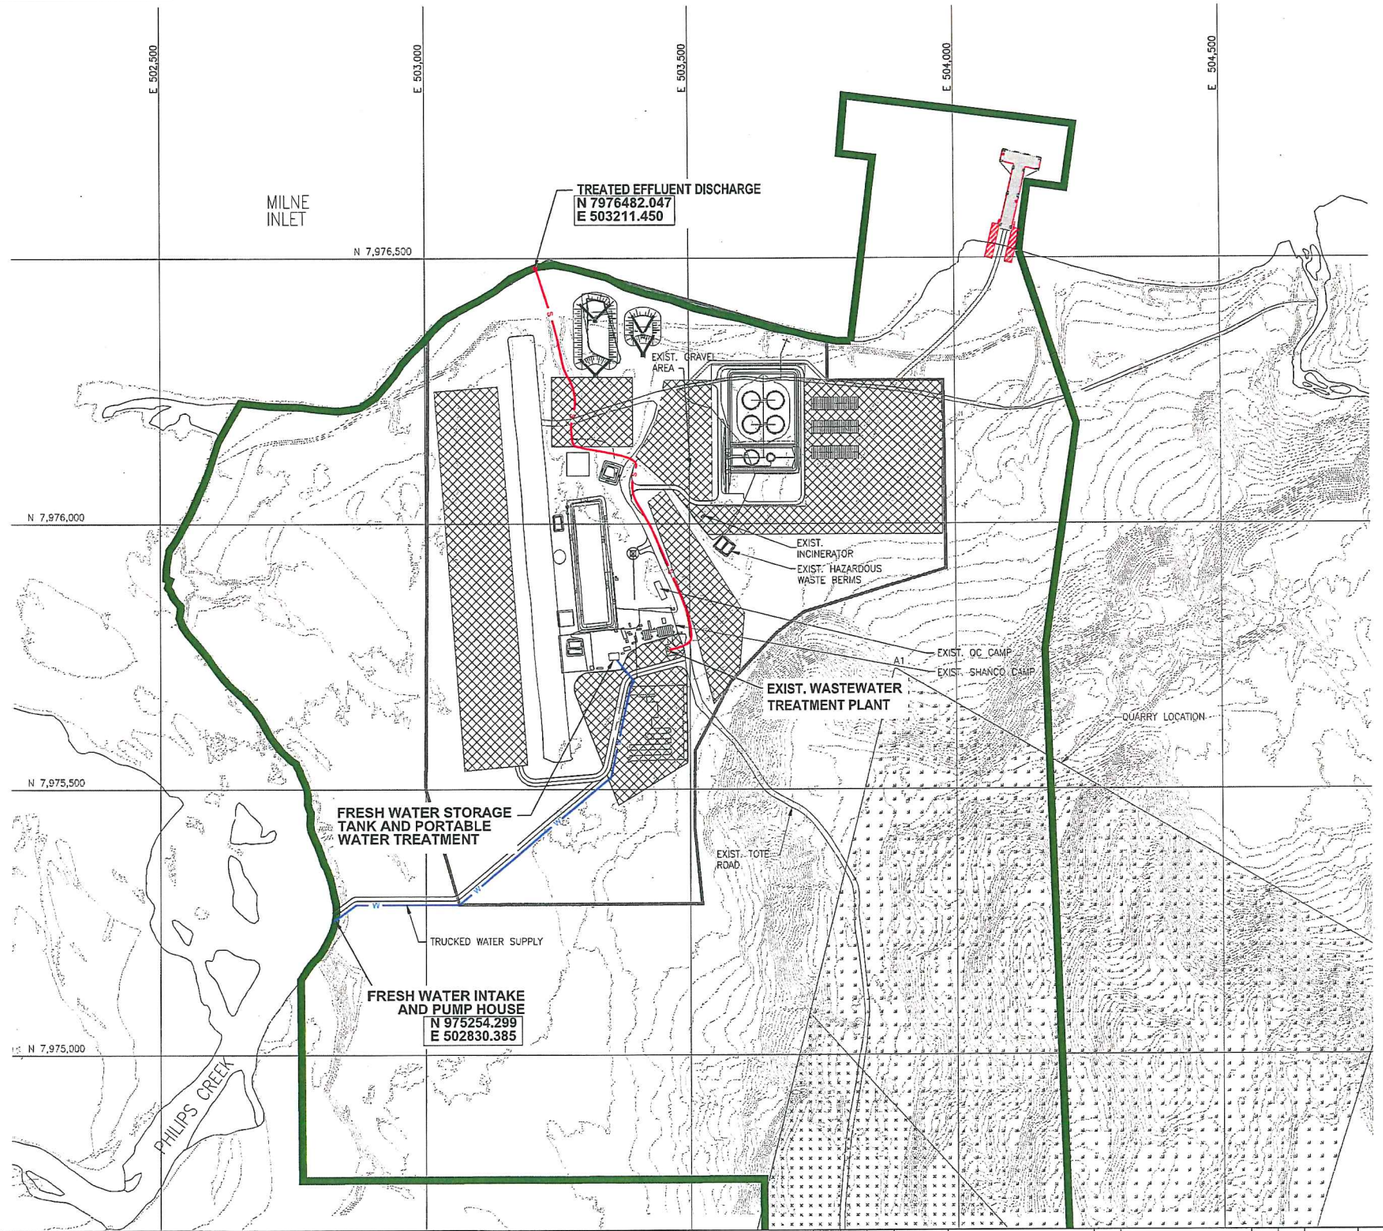

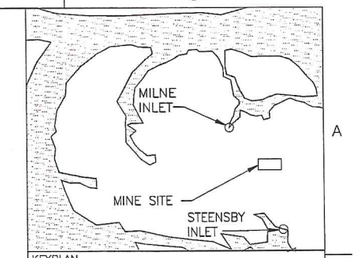

KEYPLAN

LEGEND:

- WATER
- PROPOSED QUARRY
- LAYDOWN AREA (CONSTRUCTION PHASE)
- CONSTRUCTION PHASE INFRASTRUCTURE
- RIVER/STREAM/DRAINAGE
- POTENTIAL DEVELOPMENT AREA
- BAFFINLAND'S COMMERCIAL LEASE ON INUIT OWNED LAND
- TREATED EFFLUENT PIPELINE
- FRESH WATER PIPELINE

NOTE(S):

1. TOPOGRAPHY PROVIDED BY EAGLE MAPPING (2005).
2. COORDINATE GRID IS SHOWN IN UTM (NAD83) ZONE 17 AND IS IN METRES.
3. CONTOURS ARE IN METRES. CONTOUR INTERVAL IS 1.5 METRES.
4. AS-CONSTRUCTED INFORMATION PROVIDED BY GENIVAR IN 2008.

SCALE 100 50 0 100 200 300 400 500 m

SCALE 1:5,000

DRAWING NO.	DRAWING TITLE

REFERENCE DRAWINGS

REGISTERED PROFESSIONAL ENGINEER W. CASSON LICENSEE NT/NU Sept 28/11

NO.	DESCRIPTION	BY	CHK'D	APP'D	DATE
A	ISSUED FOR INFORMATION				

REVISIONS

REV.	ISSUE FOR	AUTH. BY	DATE
A	ENVIRONMENTAL PERMIT		2011/09/28

ISSUE AUTHORIZATION

HATCH™

DESIGNED BY A.Z. DATE	DRAWN BY D.F. DATE
CHECKED BY J.L. DATE	DISCIP. ENGR. DATE
PROJ. DES. COORD. DATE	PROJ. ENGR. DATE
PROJ. MGR. DATE	

Baffinland Iron Mines Corporation

MARY RIVER PROJECT

MILNE INLET
WATER SUPPLY AND WASTEWATER DISPOSAL
GA PLAN

SCALE	DWG. NO.	REV.
OR AS NOTED	H337697-7000-10-042-0001	A

Sep 28, 2011 - 3:55pm Login name: lurb5283 Layout: Layout 1
Drawing Name: C:\pw\projectwise\dflang\dms14683\H337697-7000-10-042-0001.dwg