SAVED: I:\1\02\00181\32\A\Acad\FIGS\B36_r0 , 2/26/2013 2:46:28 PM , ASIMPSON PRINTED: 2/26/2013 3:06:05 PM , PORTRAIT, ASIMPSON
XREF FILE(S): CONT - STEENSBY - 01 - SEPT 22 2008; 04 - Catchments - NAD83 - Jul 8 2008; STEENSBY_CATCHMENTS; SteensbyQuarryBoundaries_OCT182010; AMEC - INFRASTRUCTURE - STEENSBY; RAILWAY ALIGNMENT AND CONST ACCESS RD - MARY RIVER STEENSBY 2010 -12AUG2010; POTENTIAL DEVELOPMENT AREAS; REFUGE (Farm Crossings) - Aug 12 2010 IMAGE FILE(S):

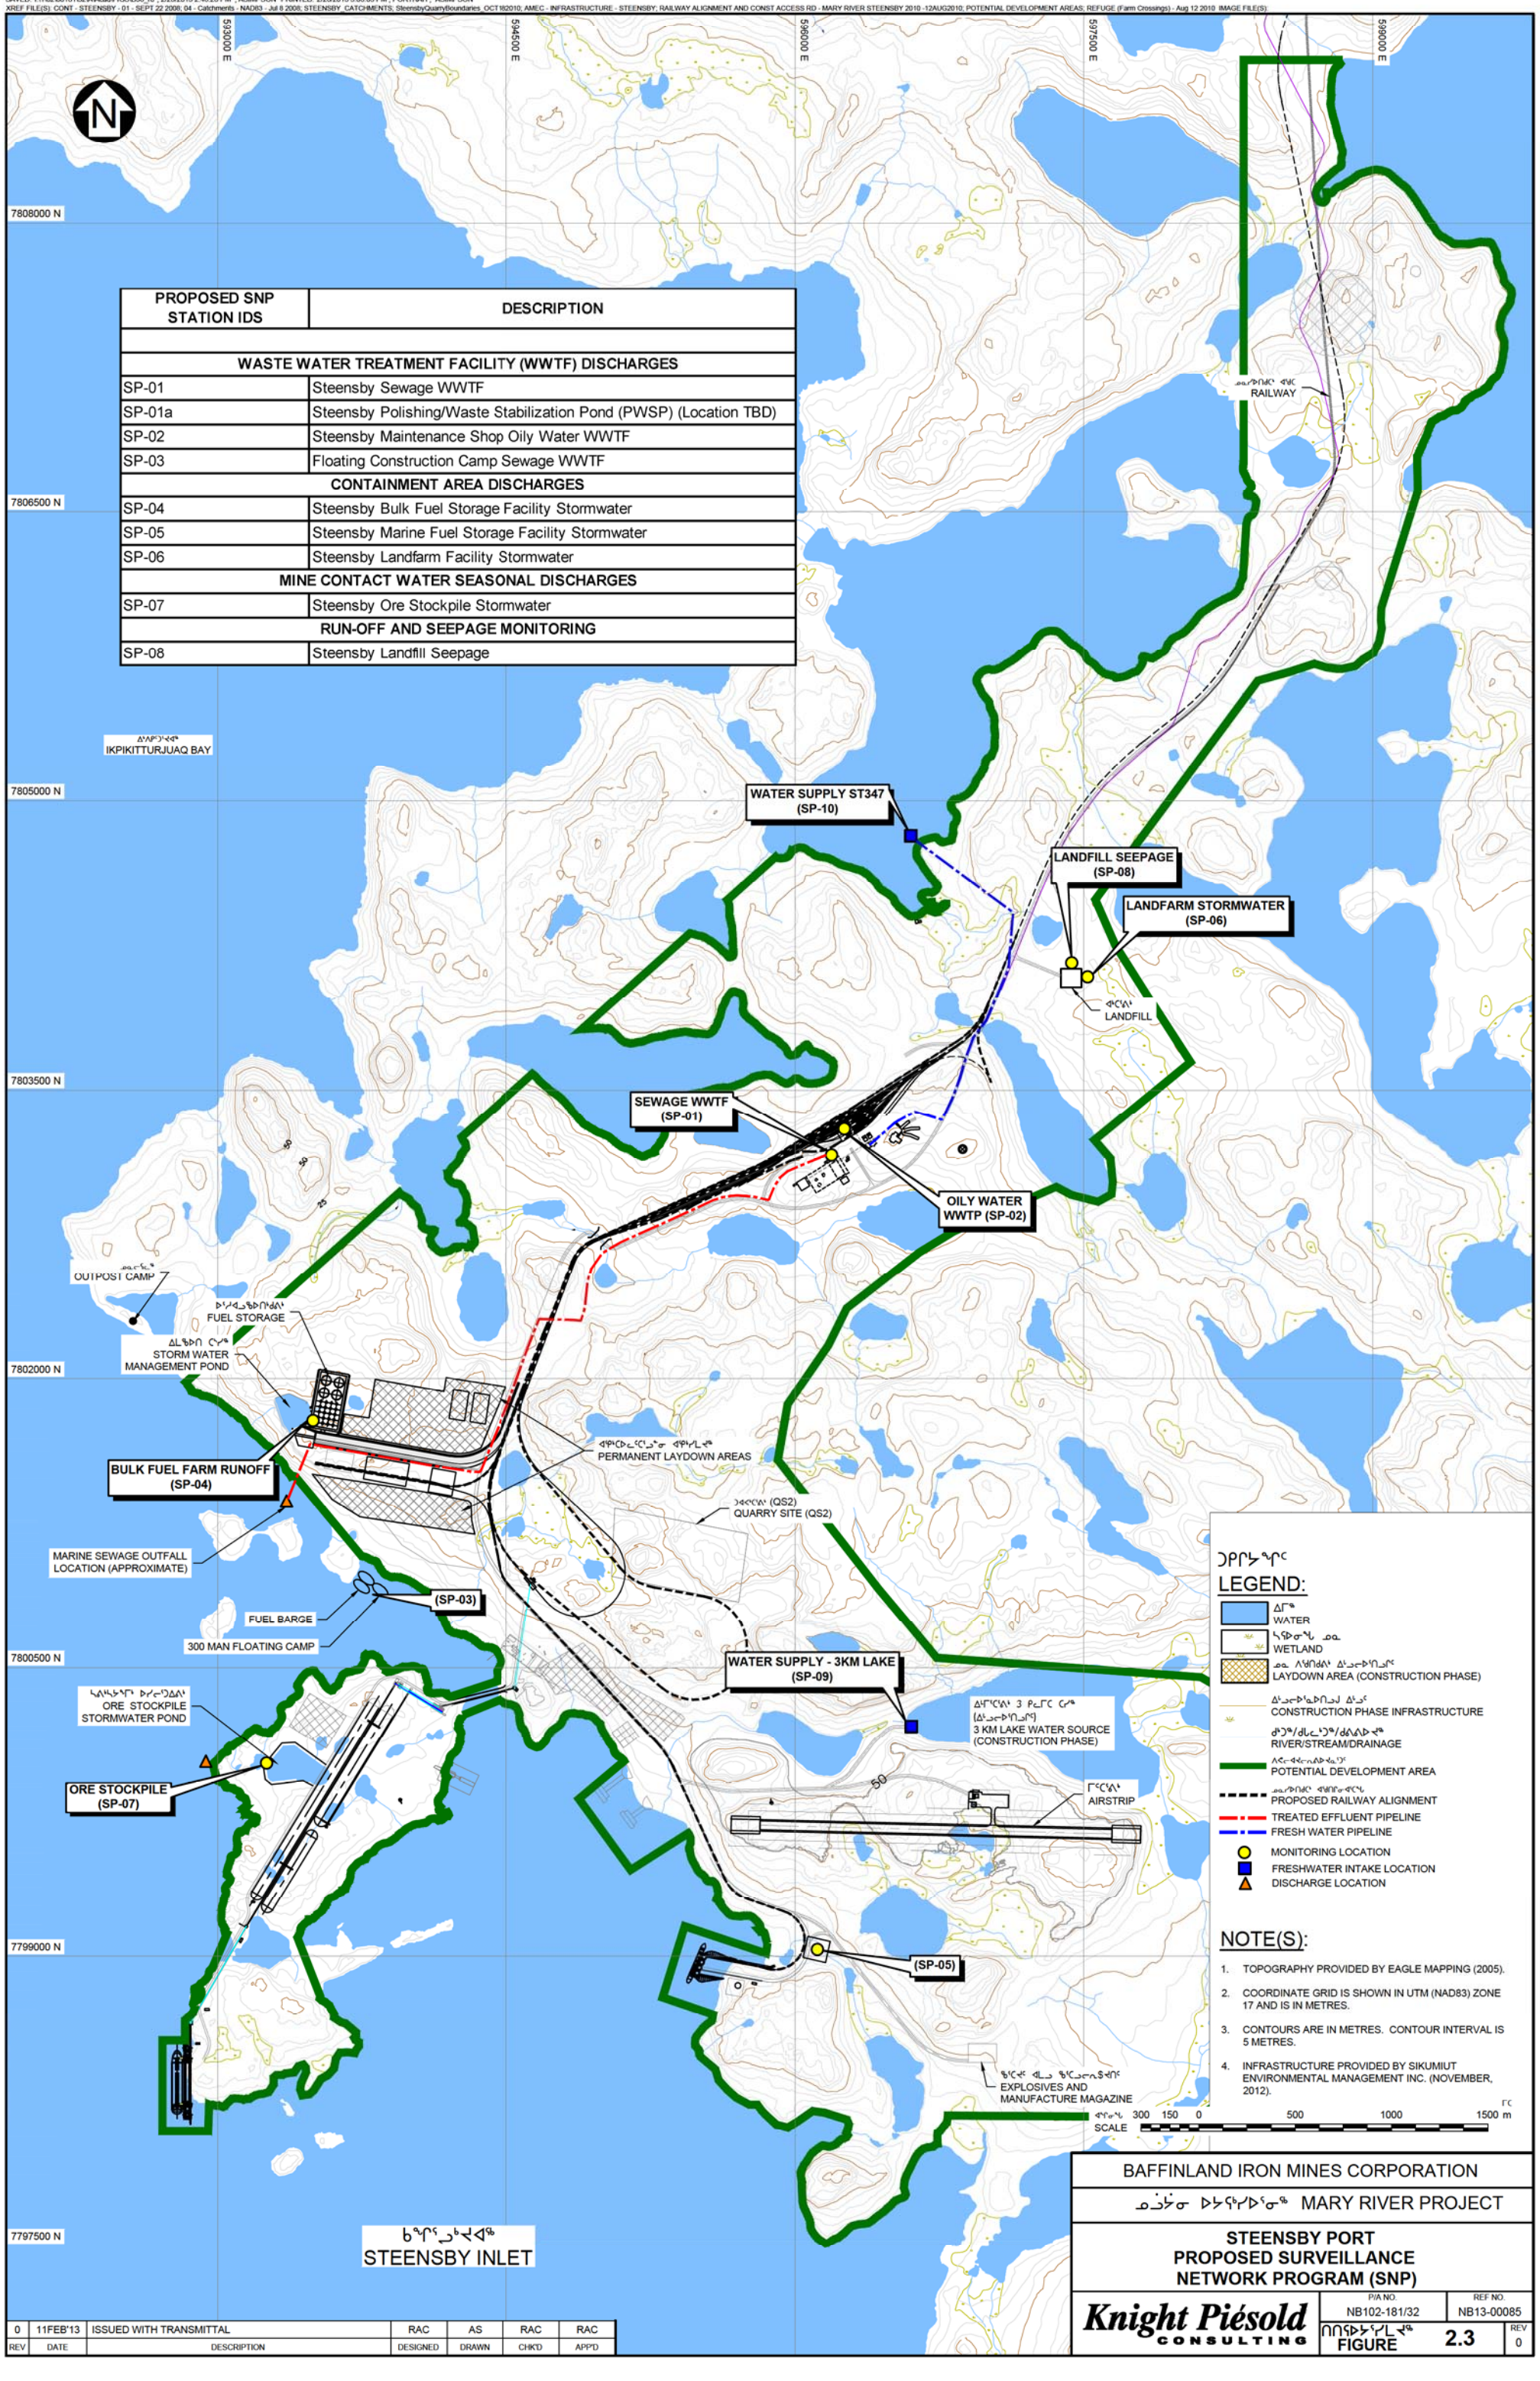

PROPOSED SNP STATION IDS	DESCRIPTION
WASTE WATER TREATMENT FACILITY (WWTF) DISCHARGES	
SP-01	Steensby Sewage WWTF
SP-01a	Steensby Polishing/Waste Stabilization Pond (PWSP) (Location TBD)
SP-02	Steensby Maintenance Shop Oily Water WWTF
SP-03	Floating Construction Camp Sewage WWTF
CONTAINMENT AREA DISCHARGES	
SP-04	Steensby Bulk Fuel Storage Facility Stormwater
SP-05	Steensby Marine Fuel Storage Facility Stormwater
SP-06	Steensby Landfarm Facility Stormwater
MINE CONTACT WATER SEASONAL DISCHARGES	
SP-07	Steensby Ore Stockpile Stormwater
RUN-OFF AND SEEPAGE MONITORING	
SP-08	Steensby Landfill Seepage

BAFFINLAND IRON MINES CORPORATION

MARY RIVER PROJECT

STEENSBY PORT PROPOSED SURVEILLANCE NETWORK PROGRAM (SNP)

Knight Piésold CONSULTING

P/A NO. NB102-181/32 | REF NO. NB13-00085

FIGURE 2.3 | REV 0

REV	DATE	DESCRIPTION	DESIGNED	DRAWN	CHK'D	APP'D
0	11FEB'13	ISSUED WITH TRANSMITTAL	RAC	AS	RAC	RAC