DWG. No. H353004-30000-224-271-0002-0001

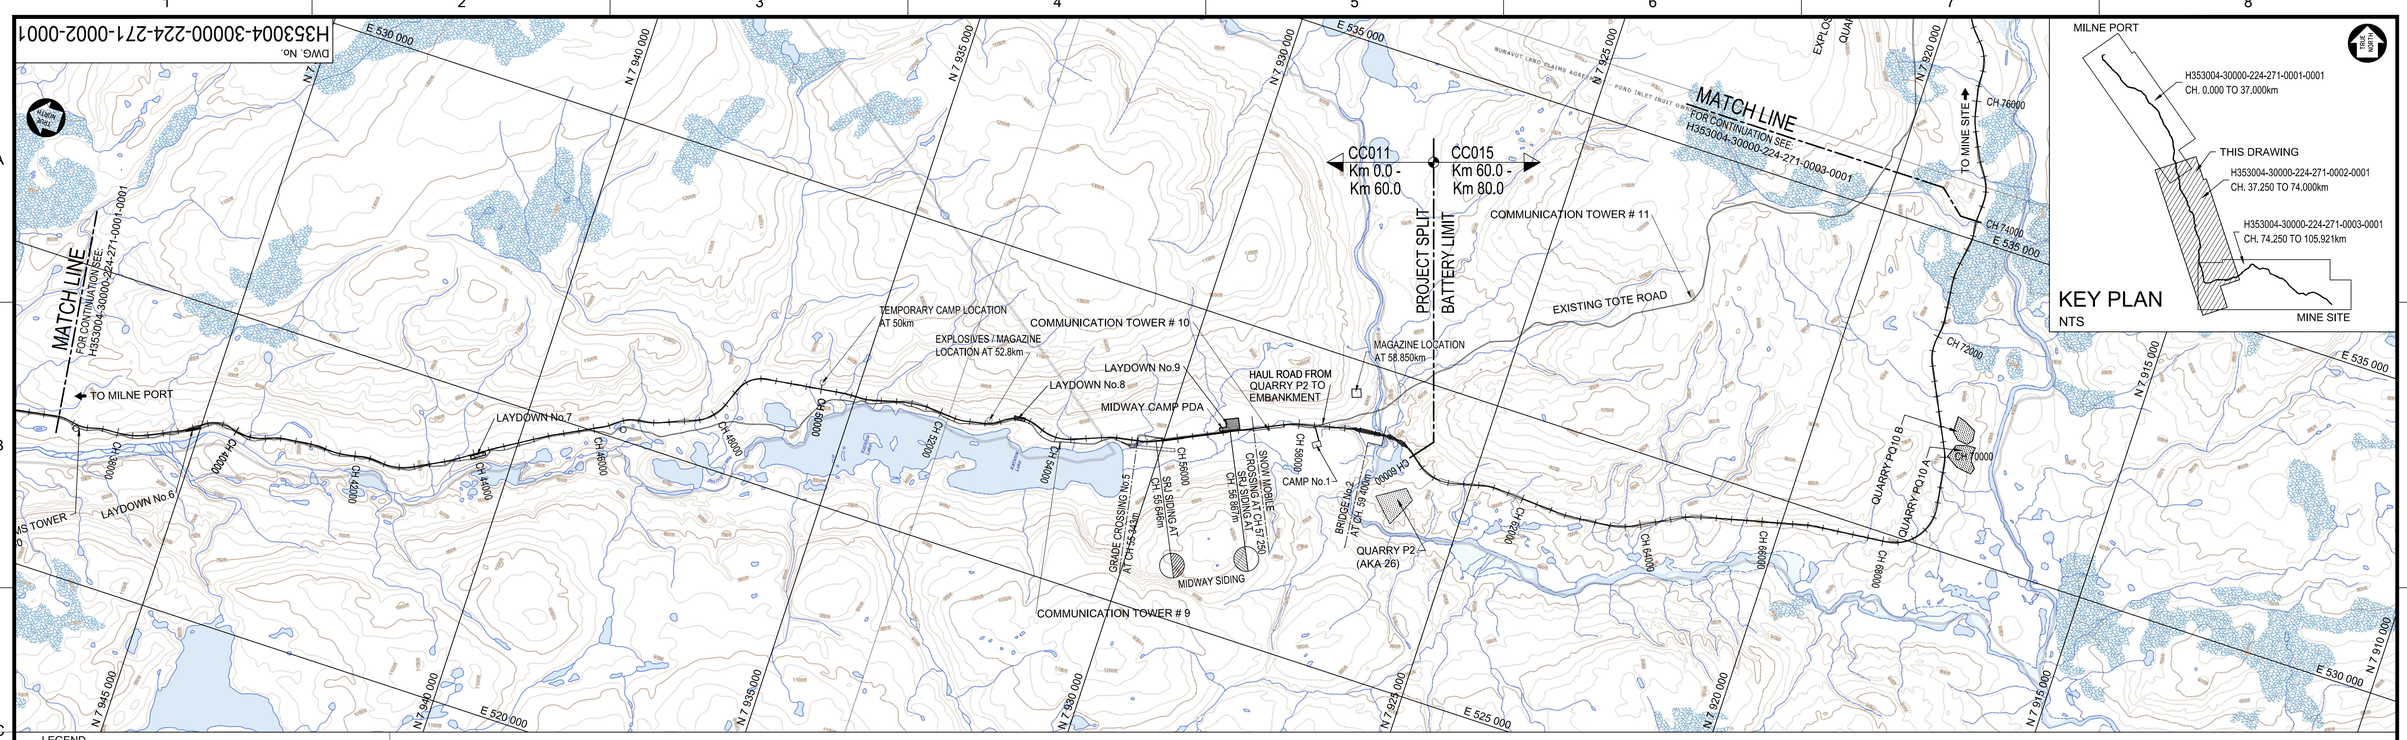

LEGEND

- EXISTING TOTE ROAD
- PROPOSED RAILWAY LINE
- EXISTING COMMERCIAL LAND LEASE
- COMMERCIAL LEASE BOUNDARY - UNDISTURBED BUFFER
- PROPOSED ADDITIONAL COMMERCIAL LEASE AREA (IOL)
- STREAM
- WATER BODY
- ICE RICH PERMAFROST

PLAN

SCALE 1: 50000

NOTE:
1. This drawing was previously issued as: H353004-00000-224-272-0002-0001
2. Formation - top of sub-grade

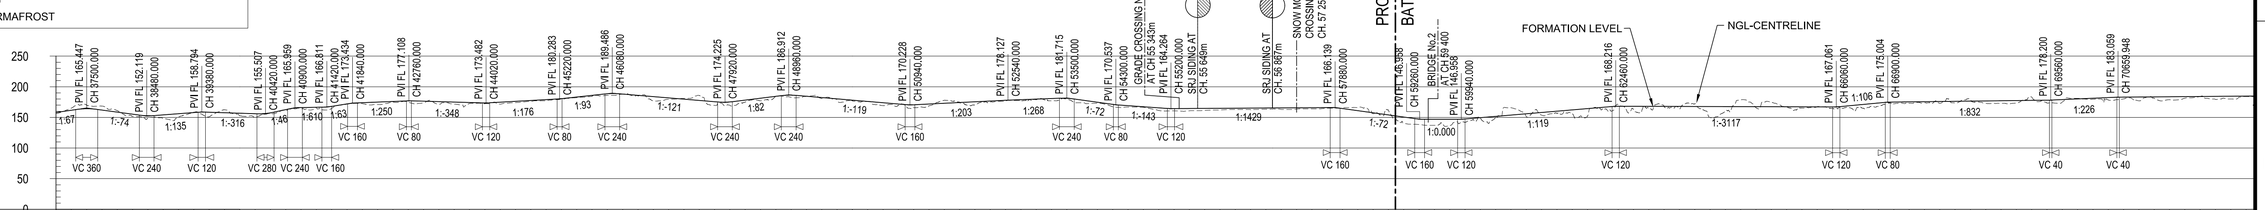

LONGITUDINAL SECTION

| | | |