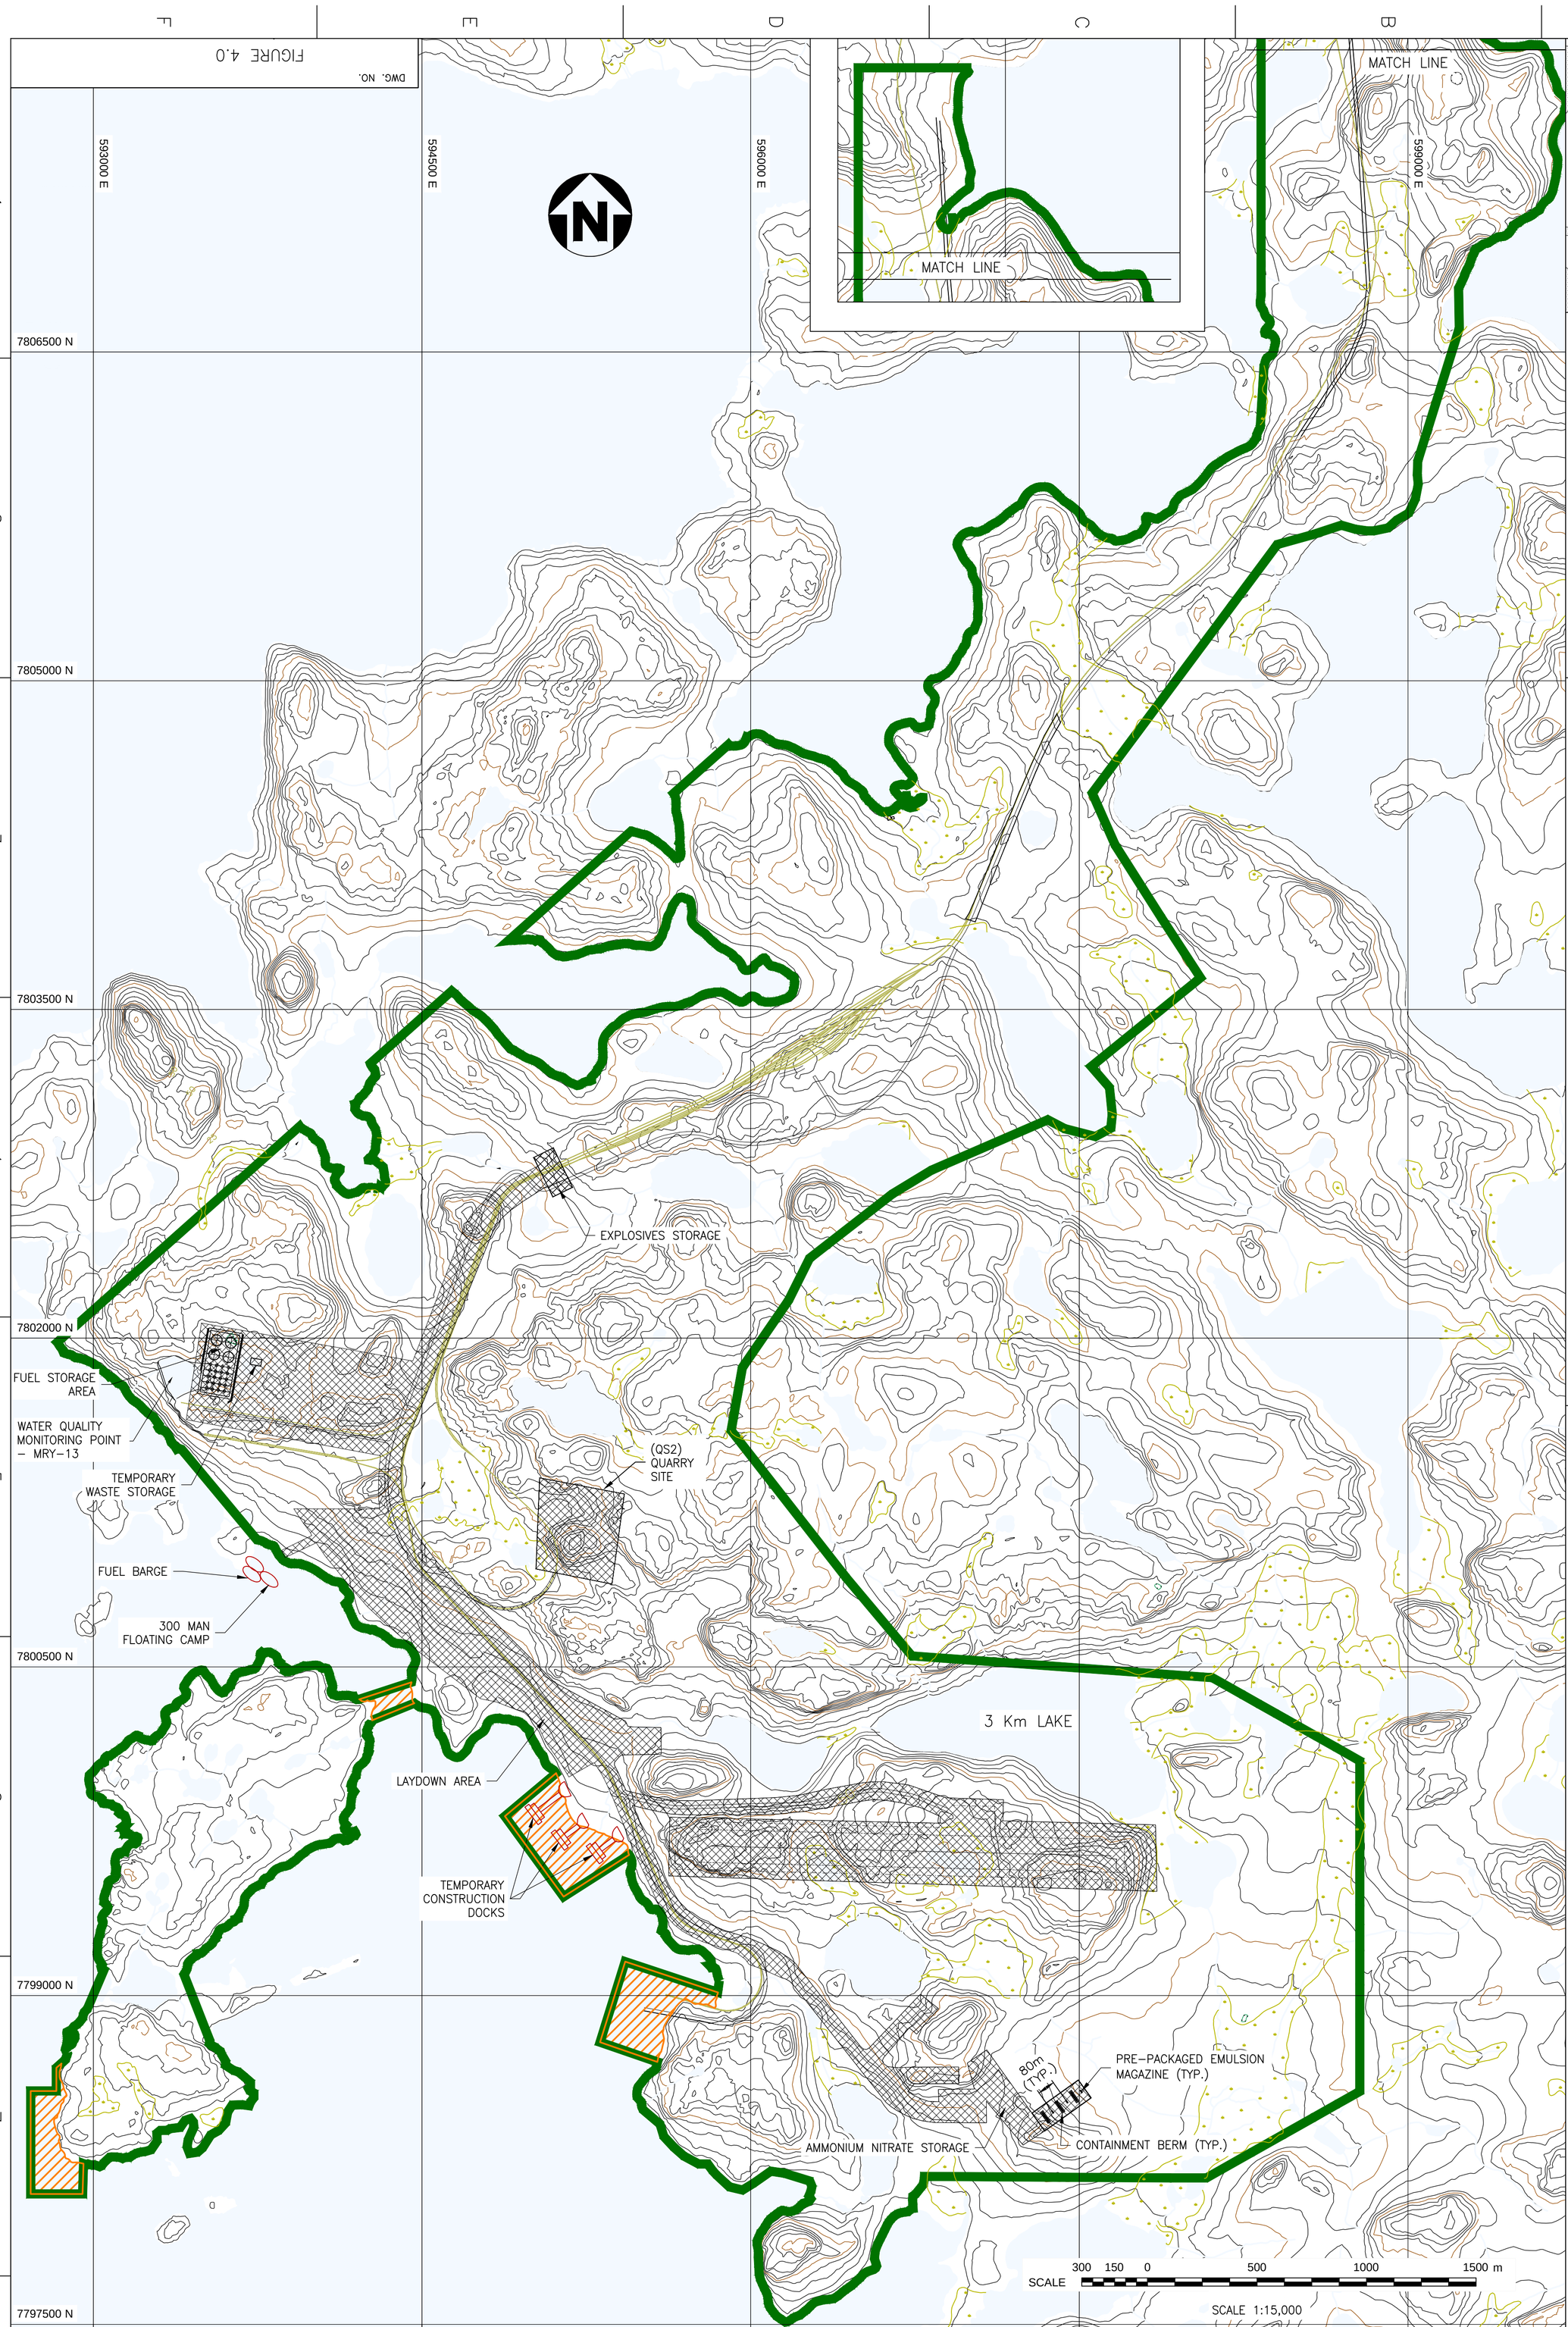

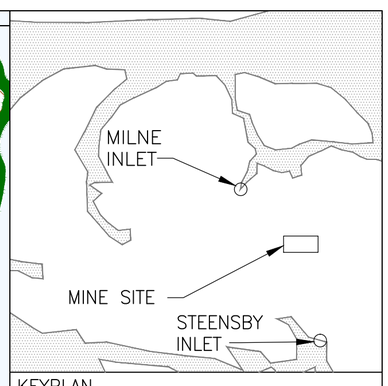

KEYPLAN

LEGENDS:

- WATER
- WETLAND
- PRE–DEVELOPMENT LAYDOWN AREAS
- TEMPORARY WORKS
- RIVER/STREAM/DRAINAGE
- POTENTIAL DEVELOPMENT AREA
- RAILWAY ALIGNMENT
- ACCESS ROAD

NOTE(S):

1. TOPOGRAPHY PROVIDED BY EAGLE MAPPING (2005).
2. COORDINATE GRID IS SHOWN IN UTM (NAD83) ZONE 17 AND IS IN METRES.
3. CONTOURS ARE IN METRES. CONTOUR INTERVAL IS 5 METRES.
4. AS–CONSTRUCTED INFORMATION PROVIDED BY GENIVAR IN 2008.

DRAWING NO.	DRAWING TITLE
REFERENCE DRAWINGS	

DESCRIPTION	CHK'D	APP'D	DATE
REVISIONS			

REV.	ISSUE FOR	AUTH. BY	DATE
A	INTERIM REVISION		
ISSUE AUTHORIZATION			

DESIGNED BY / DATE	DRAWN BY J. R. / DATE 2011/09/09
CHECKED BY T. H. / DATE 2011/09/09	DISCIP. ENGR. / DATE
PROJ. DES. COORD. / DATE	PROJ. ENGR. / DATE
PROJ. MGR. / DATE	

Baffinland Iron Mines Corporation

MARY RIVER PROJECT

STEENSBY INLET
LAYOUT OF PDW FACILITIES (2012)
SITE LAYOUT

SCALE: OR AS NOTED

DWG. NO. FIGURE 4.0

REV. A