SAVED: I:\1\02\00181\38\A\Acad\FIGS\B05_r0, 3/15/2016 4:56:28 PM , ASIMPSON PRINTED: 3/15/2016 4:58:07 PM, Layout1, ASIMPSON
XREF FILE(S): Contours-2.5m_Interval-Milne_to_Mine_Site-02-Oct_16_2008; QMR2 QMR1 - BOUNDARY LIMIT AND MINING LIMIT; MILNE SITE LAYOUT; X-B-SI-~~-MONI-LOCA-2015; X-N-TOPO-BASE-LAND-USE--CLAS IMAGE FILE(S): Baffinland logo-big corp

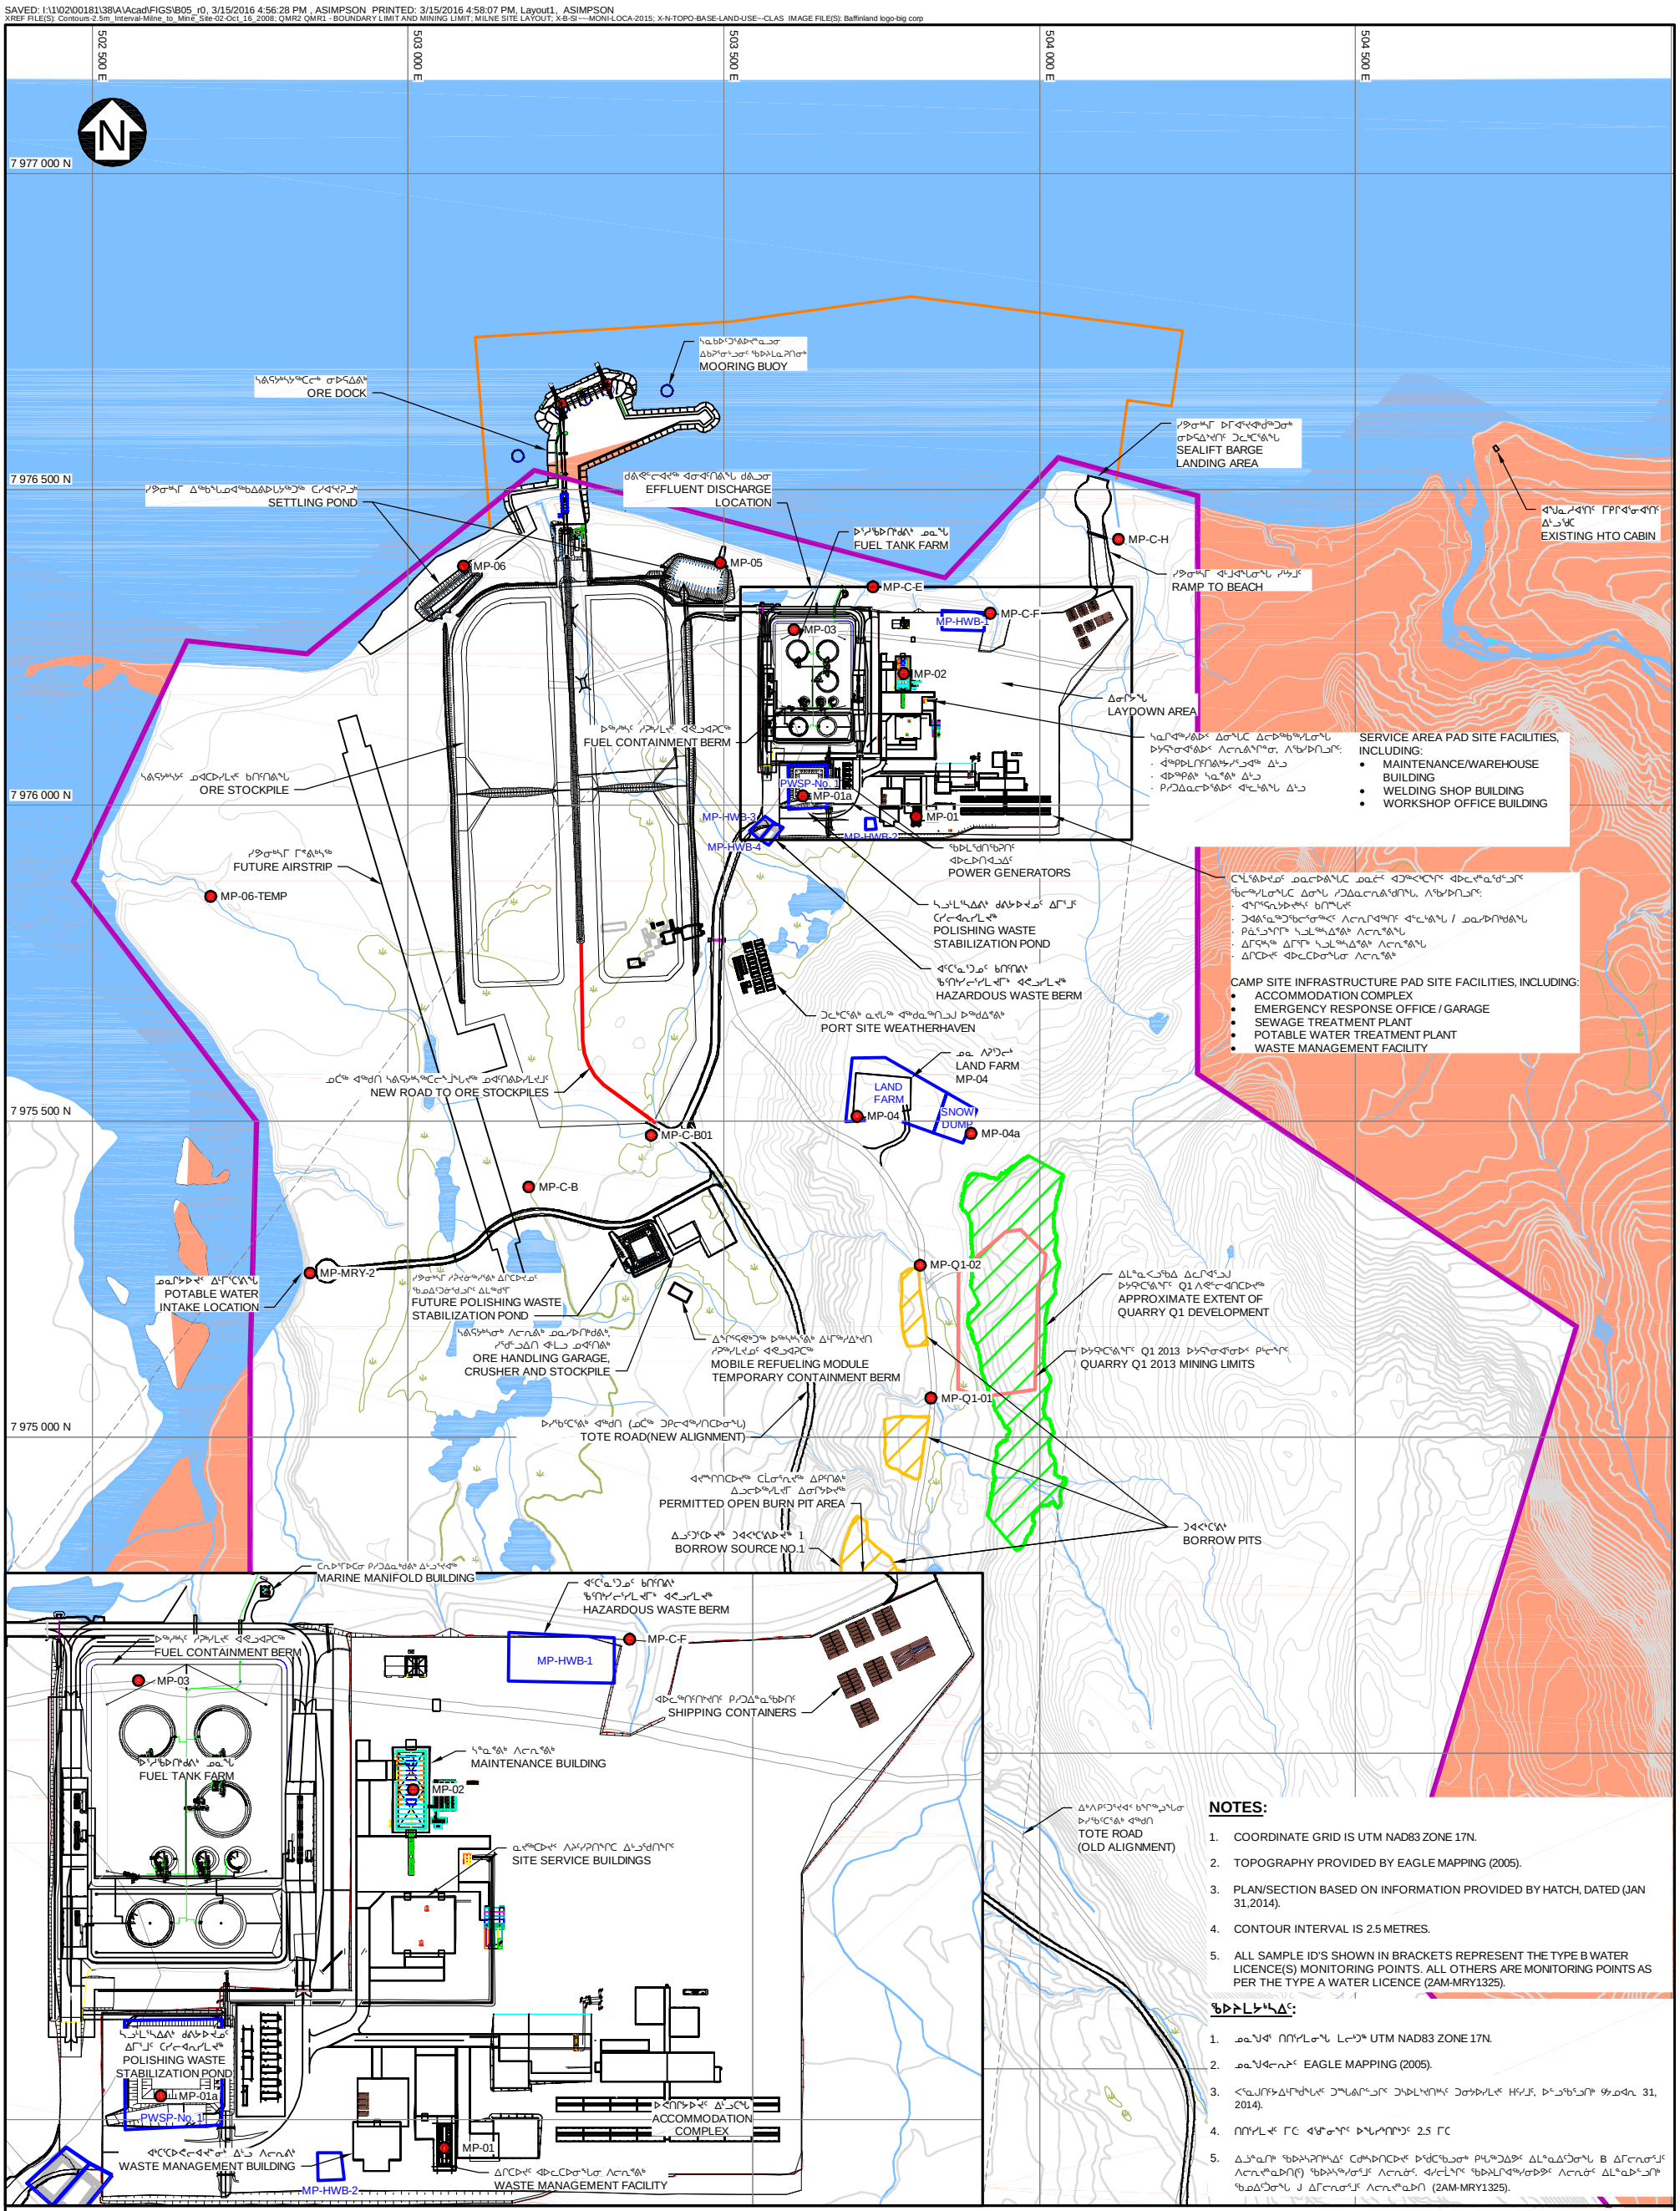

NOTES:

1. COORDINATE GRID IS UTM NAD83 ZONE 17N.
2. TOPOGRAPHY PROVIDED BY EAGLE MAPPING (2005).
3. PLAN/SECTION BASED ON INFORMATION PROVIDED BY HATCH, DATED (JAN 31,2014).
4. CONTOUR INTERVAL IS 2.5 METRES.
5. ALL SAMPLE ID'S SHOWN IN BRACKETS REPRESENT THE TYPE B WATER LICENCE(S) MONITORING POINTS. ALL OTHERS ARE MONITORING POINTS AS PER THE TYPE A WATER LICENCE (2AM-MRY1325).

ᖃᐅᔨᒪᔭᓴᐃᑦ:

1. ᓄᓇᖑᐊᑦ ᑎᑎᓯᒪᓂᖓ Lᓕᖅ UTM NAD83 ZONE 17N.
2. ᓄᓇᖑᐊᓕᕆᔨᑦ EAGLE MAPPING (2005).
3. ᐸᓐᓇᒍᑦᔭᐃᒻᒥᖅᑯᖓᓄᑦ ᑐᖅᖓᕕᑦᓗᒋᑦ ᑐᓴᐅᒪᔾᔪᑎᖅᓴᑦ ᑐᓂᔭᐅᓯᒪᔪᑦ Hᑦᓯᒍᑦ, ᐅᑦᓗᖅᑦᓗᑎᒃ ᕐᔭᓄᐊᕆ 31, 2014).
4. ᑎᑎᓯᒪᔪᑦ ᒥᑕ ᐊᖑᓂᔭᑦ ᐅᖓᓯᔭᑎᒋᖅᑦ 2.5 ᒥᑕ
5. ᐃᓗᖕᓇᒥᒃ ᖃᐅᔨᓴᕈᒋᖅᓴᐃᑦ Cᑯᖅᓴᐅᒋᑕᐅᔪᑦ ᐅᖁᑦᖃᓗᓂᒃ ᑭᓴᖅᑐᐃᕗᑦ ᐃᒪᖕᓇᐃᑦᑐᓂᖓ B ᐃᒥᓕᕆᓂᑦᒧᑦ ᐱᓕᕆᖅᓇᐅᑎ(ᑦ) ᖃᐅᔨᓴᖅᓯᓂᑦᒧᑦ ᐱᓕᕆᓃᑦ. ᐊᓯᓕᒻᒪᔭᑦ ᖃᐅᔨᒪᒋᐊᖅᓯᓂᐅᕗᑦ ᐱᓕᕆᓃᑦ ᐃᒪᖕᓇᐅᑦᑐᓂᖓ ᖃᓄᐃᑦᑐᓂᖓ J ᐃᒥᓕᕆᓂᑦᒧᑦ ᐱᓕᕆᖅᓇᐅᑎ (2AM-MRY1325).

LEGEND:

- ᐃᒥᖅ WATER
- ᐊᑐᖅᑕᐅᔾᒐᑲᐃᓇᕐᓂᐊᖅᑐᓄᑦ ᐃᓂᕐᔭᐅᔪᖅ (2013 ᐅᑯᑎᒍᓇ Q10C3001) BORROW AREAS (2013 UNDER Q10C3001)
- ᐅᔭᕋᑦᑕᕐᔪᑦ ᐃᓂᖓ (ᐱᑕᖅᑲᓂᐅᒥ ᐅᐊᓂ Q13C301) QUARRY AREA (EXISTING UNDER Q13C301)
- ᐃᓄᐃᑦ ᓄᓇᑯᑎᖓᓂ - ᖃᖓᓂ ᓴᕐᓴᐃᑦ ᐱᖃᓯᐅᑎᕐᒥᓗᒋᑦ INUIT OWNED LAND - SURFACE ONLY EXCLUDING MINERALS
- ᐊᒃᑕᕐᓗᑯᓐᓂᒃ ᑑᕐᑯᐃᕐᔪᒃ WASTE STORAGE AREA
- ᑯᒃᑐᖅ/ᑯᒐᓚᒃᑐᖅ/ᑯᕕᐅᔪᖅ RIVER/STREAM/DRAINAGE
- ᐊᕐᔪᑎ ROAD
- ᕿᑭᖅᑕᓂ ᐃᓄᐃᑦ ᑲᔪᔾᖃᕐᒋᕐᒋᑦ ᖃᖓᓄᑦ ᓄᓇᐅᑦ ᑮᓇᐅᔭᓕᐅᕐᓯᐊᕆᑎᐅᑦ ᐊᑐᖅᑐᐊᖅᑕᐅᔪᑦ ᑭᓕᖓ QIA SURFACE COMMERCIAL LEASE IMPACT BOUNDARY
- ᐃᒪᓕᕆᓂᕐᒧᑦ ᐱᓕᕆᖅᓇᐅᒋᑦ ᐃᒪᐅᑦ ᐱᐅᓂᖓᓂ ᐅᔾᔨᖅᓴᐃᓂᕐᒧᑦ ᐃᓂᖓ WATER LICENCE WATER QUALITY MONITORING LOCATION

ᐊᕐᒋᓂᖓ 100 50 0 100 200 300 400 500 m
SCALE A

REV	DATE	DESCRIPTION	DESIGNED	DRAWN	CHK'D	APP'D
0	14MAR'16	ISSUED WITH 2015 QIA AND NWB ANNUAL REPORT	RAC	AS	WB	JM

Baffinland Iron Mines Corporation

MARY RIVER PROJECT

ᐃᒃᐱᑭᑦᑐᕐᔪᐊᑦ ᑐᓚᒃᑕᕐᕕᖕᒐᑕ ᐊᖅᑭᒃᓱᖅᓯᒪᓂᖓ ᐊᒻᒪᓗ
ᐃᒥᓕᕆᓂᕐᒧᑦ ᐱᓕᕆᔪᓐᓇᐅᑎᑦ ᖃᐅᔨᒪᒋᐊᖅᓯᓂᕐᒧᑦ ᐃᓂᒋᔭᐅᔪᑦ
MILNE PORT SITE LAYOUT AND WATER LICENCE MONITORING LOCATIONS

Knight Piésold CONSULTING

P/A NO.	REF NO.
NB102-181/38	NB16-00027

FIGURE 1.3 REV 0

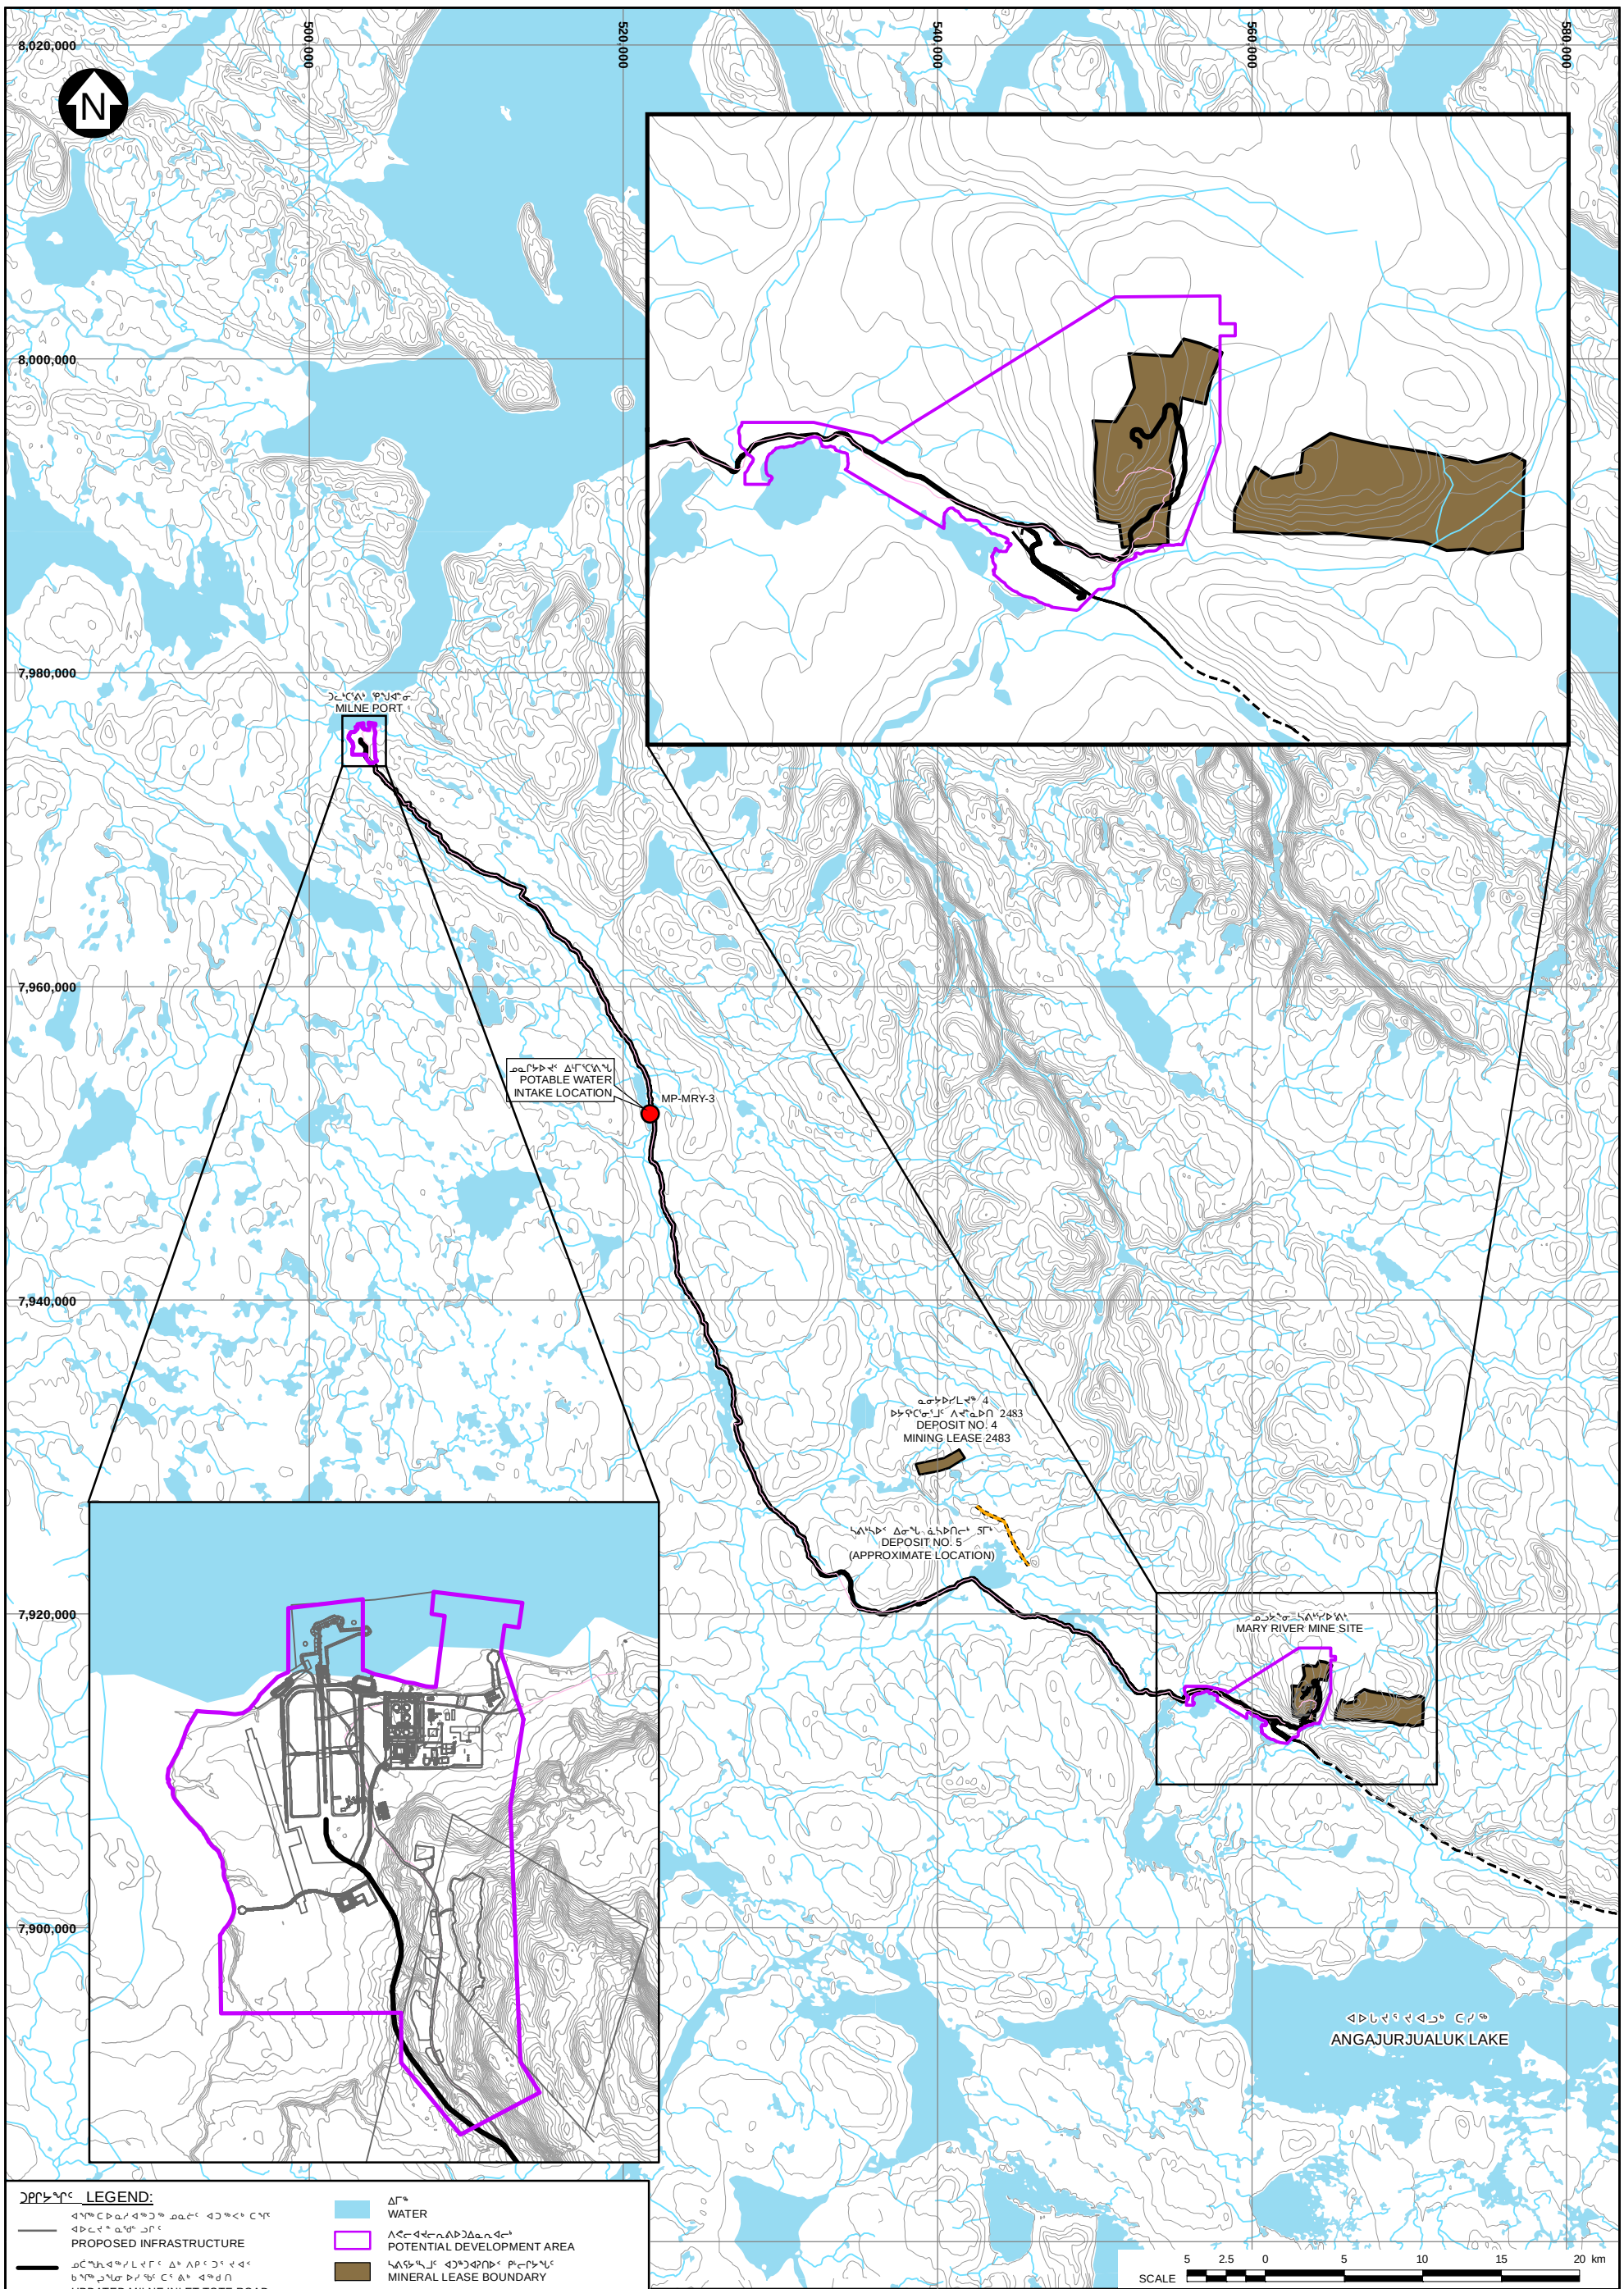

LEGEND:

- PROPOSED INFRASTRUCTURE
- UPDATED MILNE INLET TOTE ROAD
- EXISTING MILNE INLET TOTE ROAD
- PROPOSED RAIL ALIGNMENT
- EXISTING TRAILS FOR DRILLS
- RIVER/STREAM/DRAINAGE
- WATER LICENCE MONITORING LOCATION
- WATER
- POTENTIAL DEVELOPMENT AREA
- MINERAL LEASE BOUNDARY
- DEPOSIT NO. 5 (APPROXIMATE LOCATION)

NOTES:

1. BASE MAP: © HER MAJESTY THE QUEEN IN RIGHTS OF CANADA, DEPARTMENT OF NATURAL RESOURCES, (2004). ALL RIGHTS RESERVED.
2. COORDINATE GRID IS SHOWN IN UTM (NAD83) ZONE 17 AND IS IN METRES.
3. CONTOURS ARE IN METRES. CONTOUR INTERVAL VARIES.
4. PROPOSED RAIL ALIGNMENT PROVIDED BY CANARAIL CONSULTANTS INC.
5. INFRASTRUCTURE, AND WATER LICENCE, MONITORING LOCATIONS PROVIDED BY BAFFINLAND.

ᖃᐅᔨᒪᔪᓕᕆᔨᓴᕐᑕ

1. ᓄᓇᖑᐊᓐᓗᐊᑕᐃᑦ: ᑯᐃᓐ ᑲᓇᑕᒧᑦ
2. ᓄᓇᖑᐊᑎ ᑎᑎᕋᒪᓂᖓ ᒪᓕᒃᑐᖅ ᒥᑦᓚ ᕿᓇᒍᓐᑯ ᒐᓕᓴᕈ ᖓ
3. ᑎᑎᕋᒪᔪᑦ ᒥᑕ: ᐊᖑᓂᕐᑦ ᐅᖓᓯᓴᑎᒋᑦ ᐊᒃᓱᒋᕐᑦᑐᑦ
4. ᓄᓇᓯᐅᑎᑯᑦ ᐊᖑᑎᓴᖓ CANARAIL CONSULTANTS INC.
5. ᐃᒡᓗᔪᐊᑦ ᐊᒪᓗ ᐃᒪᖃᐅᑎᒧᑦ ᓚᐃᓴᕐᓯ ᐃᒪᕐᒥᒃ ᖃᐅᔨᓴᕐᕕᖕᒥ ᐊᕈᑕᐅᓯᒪᔪᖅ ᐸᐸᓐᓚᑯᓐᓂᑦ

REV	DATE	DESCRIPTION	DESIGNED	DRAWN	CHK'D	APP'D
0	14MAR'16	ISSUED WITH 2015 QIA AMD NWB ANNUAL REPORT	RAC	AS	AK	JM

Baffinland Iron Mines Corporation

ᓄᓘᔾᓂ ᐅᔭᕋᓯᐅᕐᑐᑦ MARY RIVER PROJECT

ᕿᖑᐊᓂ ᐊᕐᕌᑎ ᐅᓯᒃᑦᕕᒃ
MILNE INLET TOTE ROAD

Knight Piésold CONSULTING

P/A NO.	REF NO.
NB102-181/38	NB16-00027

ᑎᑎᕋᐅᔭᕐᓯᒪᔪᖅ FIGURE **1.4** REV 0

SAVED: I:\1\02\00181\38\A\GIS\Figs\B01_r0.mxd; Mar 11, 2016 4:56 PM; asimpson