DWG. NO. H349000-4613-10-014-0002

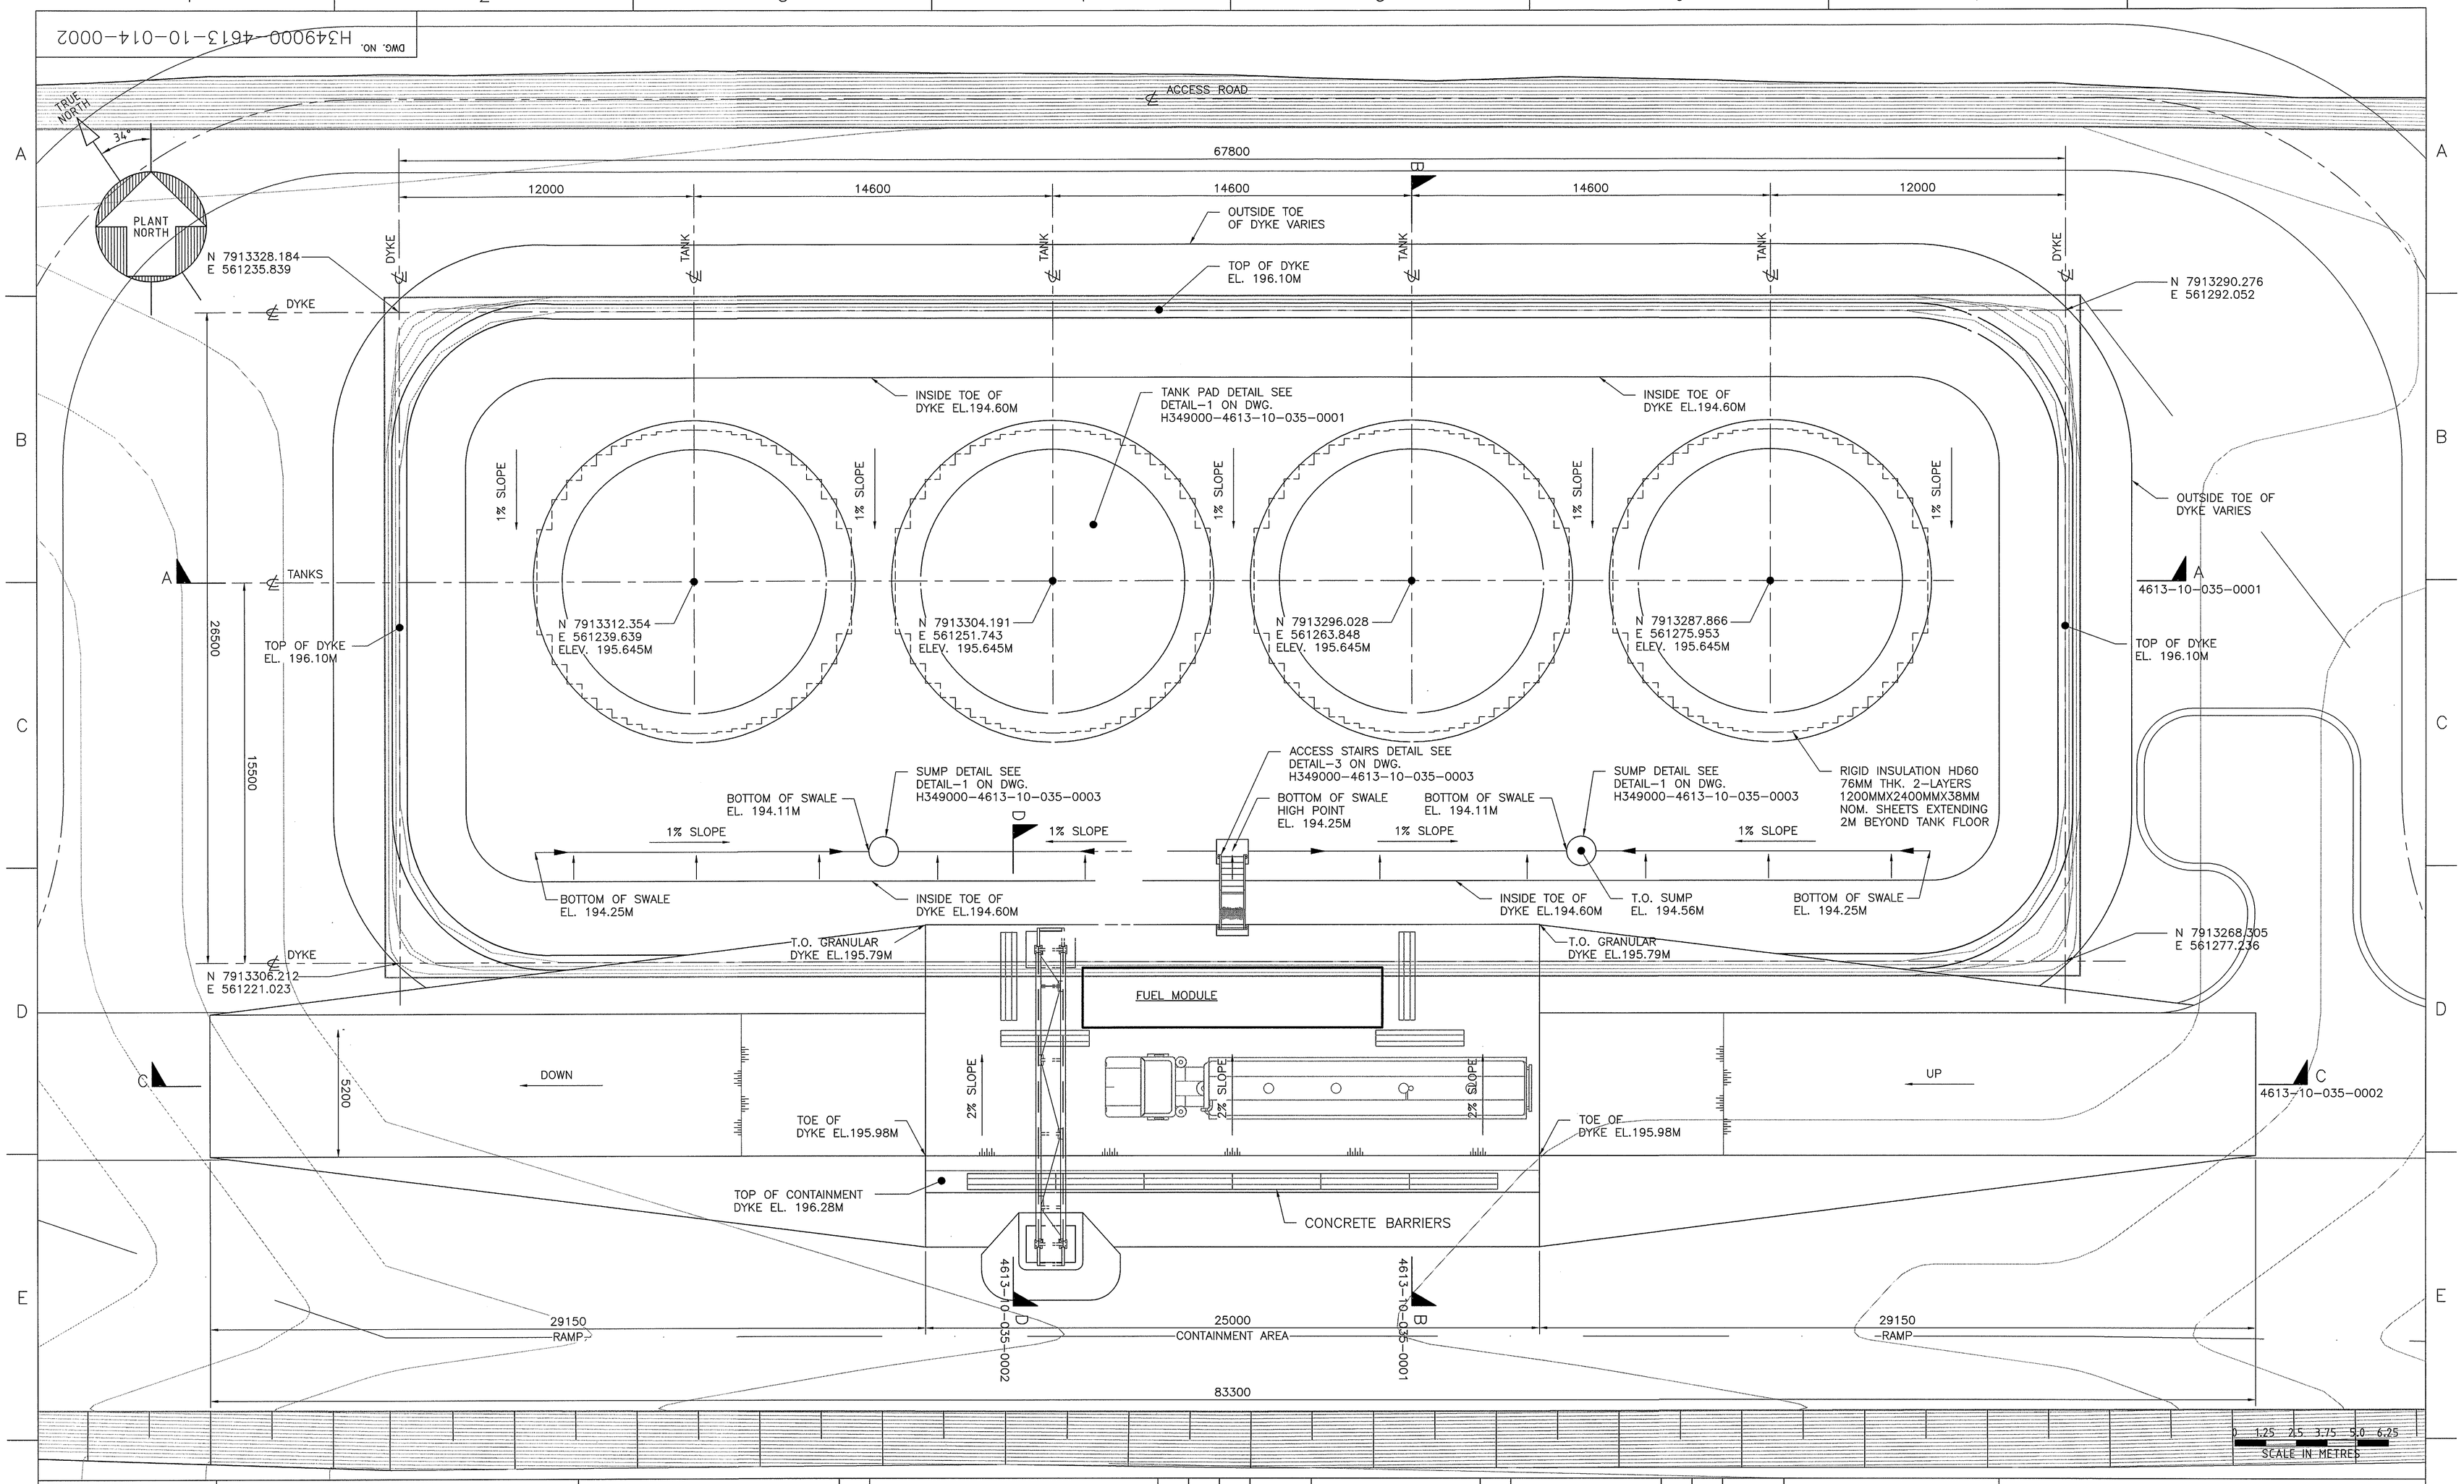

DRAWING NO.	DRAWING TITLE

REFERENCE DRAWINGS

THIS DRAWING WAS PREPARED FOR THE EXCLUSIVE USE OF BAFFINLAND IRON CORPORATION. DELIVERY FOR ALTERNATE PURPOSES TO ANY OTHER PERSON OR ENTITY (INCLUDING GOVERNMENT REGULATORY AGENCIES) OR ON OTHER PROJECTS OTHERWISE AGREED IN WRITING WITH CLIENT OR SPECIFIED ON THIS DRAWING, (A) HATCH DOES NOT ACCEPT AND DISCLAIMS ANY AND ALL LIABILITY OR RESPONSIBILITY ARISING FROM AND/OR DUE TO, OR INCURRED ON THE BASIS OF, ANY USE OF OR RELIANCE ON THIS DRAWING BY ANY THIRD PARTY OR ANY PROJECT OTHER THAN THE PROJECT, AND (B) THIS DRAWING IS PROPRIETARY TO HATCH, AND ALL INTELLECTUAL PROPERTY RIGHTS EMBODIED OR REFERENCED IN THIS DRAWING REMAIN THE PROPERTY OF HATCH.

NO.	DESCRIPTION	BY	CHK'D	APP'D	DATE

REVISIONS

REGISTERED PROFESSIONAL ENGINEER F.B. BUTTS LICENSEE NT/NU

REV.	ISSUE FOR	AUTH.	BY	DATE
0	ISSUED FOR CONSTRUCTION	DS	FB	13-07-23
B	INTERNAL/CLIENT REVIEW	DS	FB	13-07-12
A	PRELIMINARY_STATUS	DS	FB	13-06-06

ISSUE AUTHORIZATION

HATCH™

DESIGNED BY D. STEPHENSON DATE 13-02-20	DRAWN BY M. PETERSON DATE 13-02-20
CHECKED BY DATE 13-07-12	DISCIP. ENGR. DATE 13-07-12
PROJ. DES. COORD. T. THERTELL DATE 13-07-22	PROJ. ENGR. J. CLELAND DATE 13-07-22
PROJ. MGR. S. PERRY DATE 13-07-22	

Baffinland

MARY RIVER PROJECT

MINE SITE
SITE GRADING PLAN

SCALE 1:125 OR AS NOTED

DWG. NO. H349000-4613-10-014-0002

REV. 0

ORIGINAL SHEET SIZE: ISO A1 (841 x 594)

$FILE$ $DATE$ $USERNAME$ $TIME$