


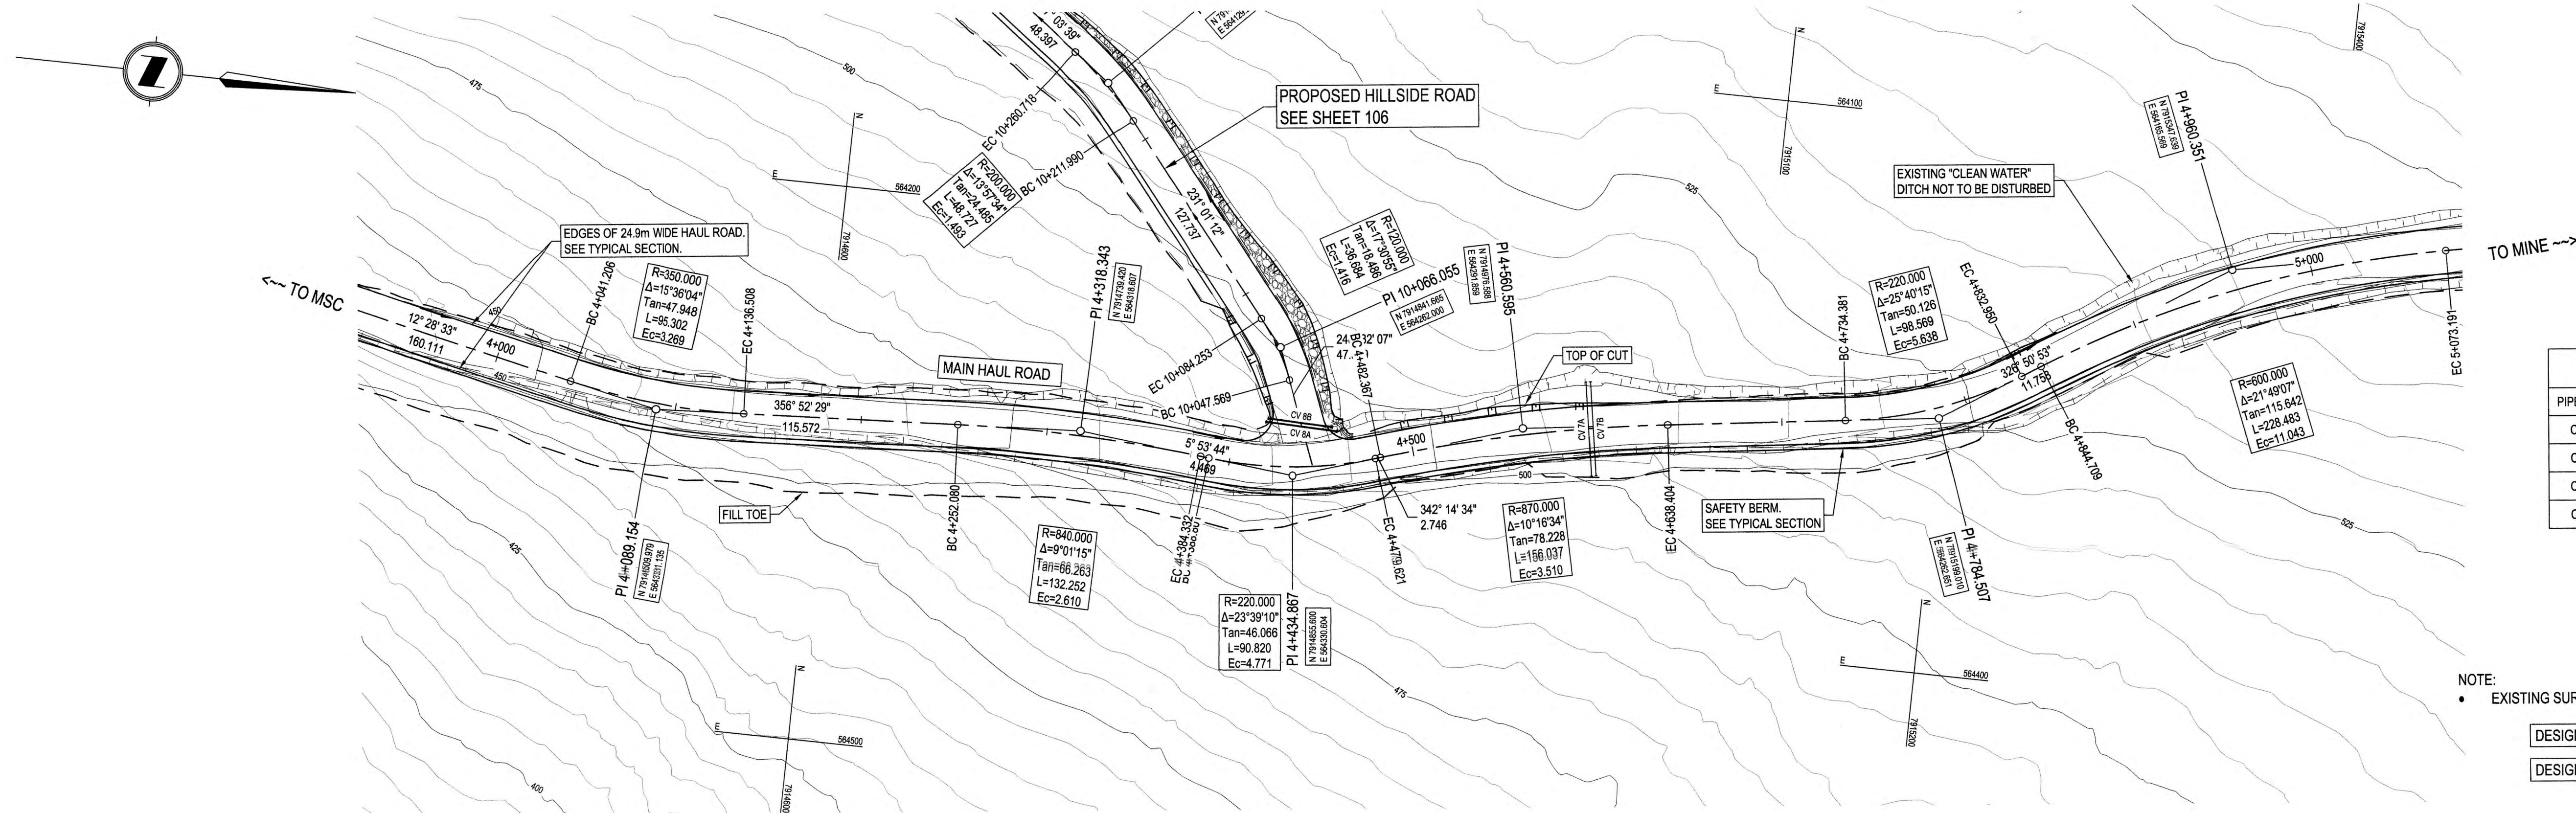


PIPE TABLE				
PIPE NAME	SIZE	LENGTH	SLOPE	EXTENSION
CV 7A	900	51.1	4.68%	
CV 7B	900	51.0	4.50%	
CV 8A	900	39.2	1.84%	NEW
CV 8B	900	35.6	1.66%	NEW

NOTE:
 • EXISTING SURVEY DATA PROVIDED BY BAFFINLAND, SURVEYED ON 2018-09-01.

DESIGN VEHICLE: CAT 793F

DESIGN SPEED: 30 km/h

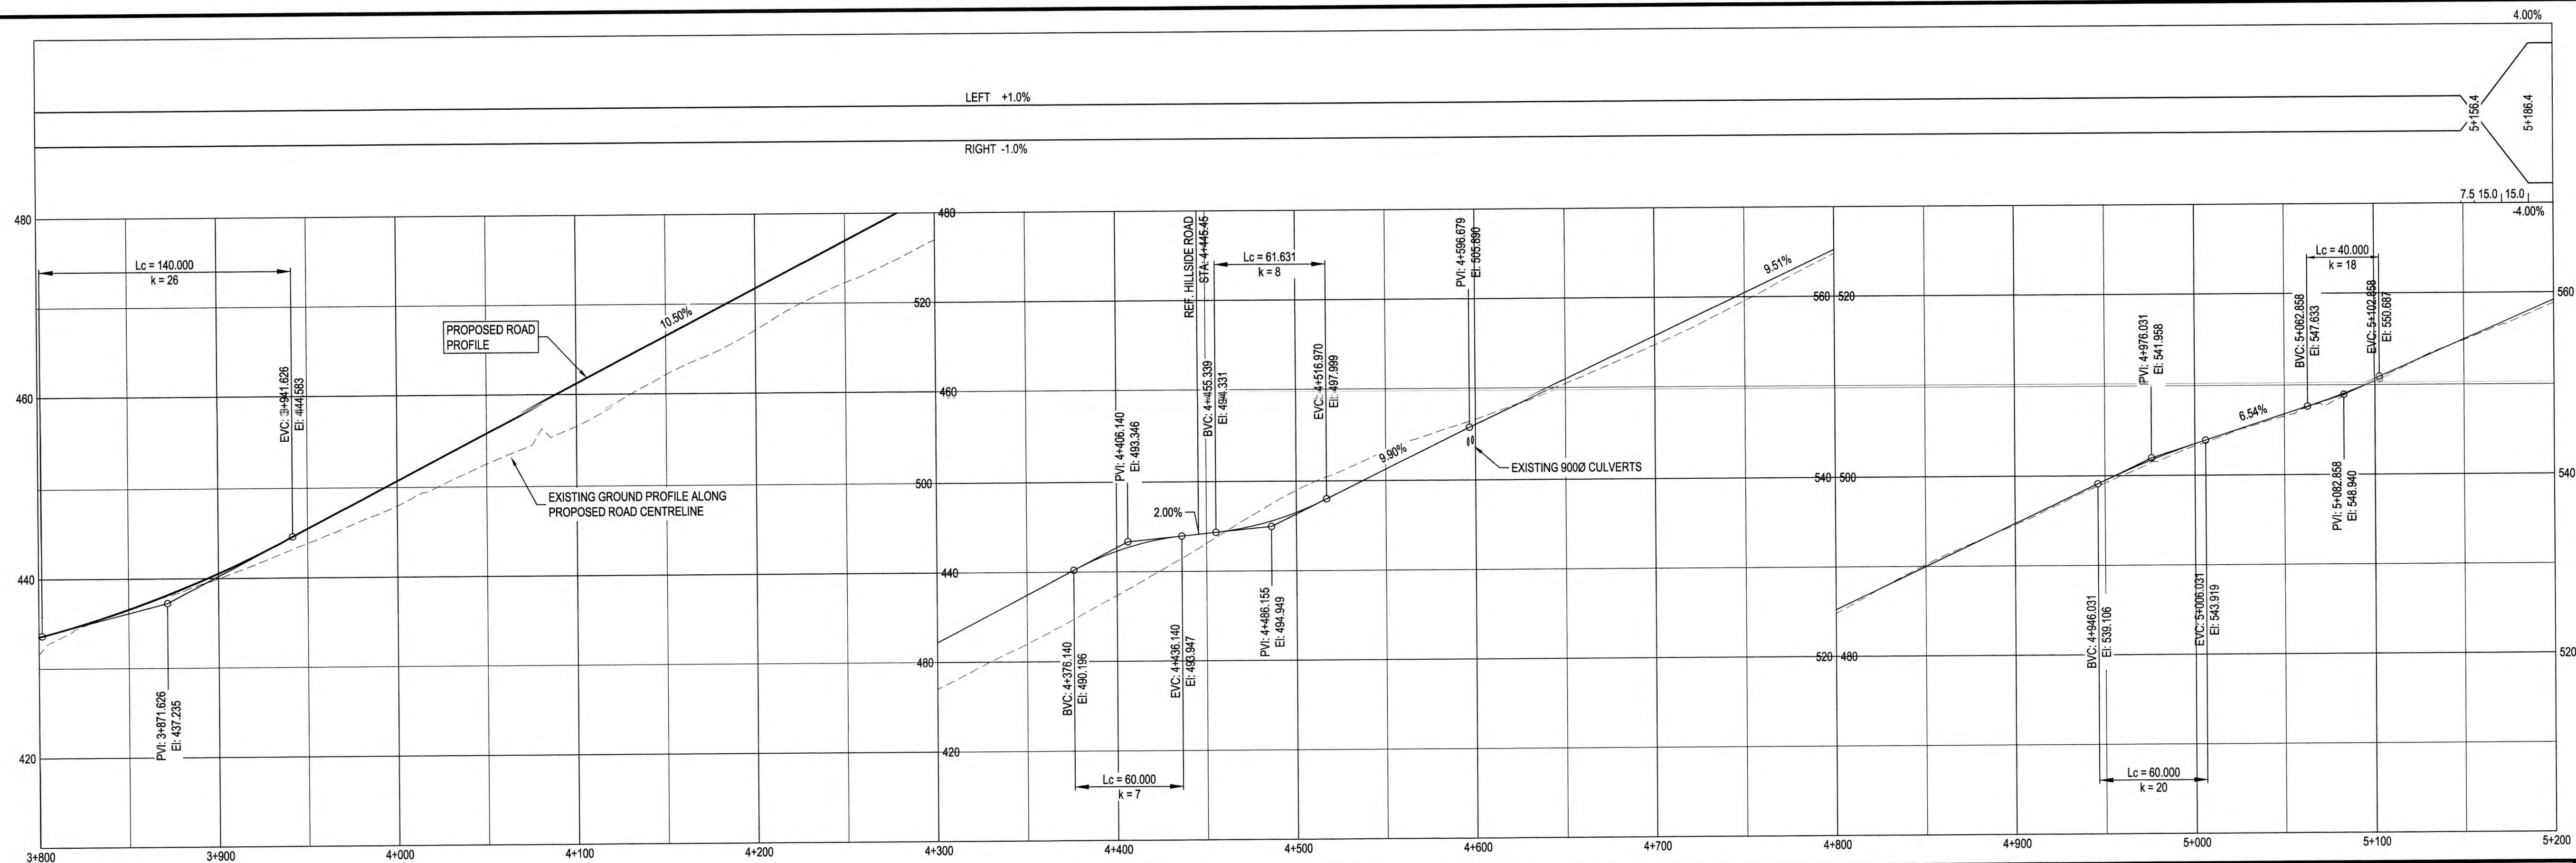

McElhanney
 McElhanney Consulting Services Ltd.

Suite 12
 556 North Nechako Road
 Prince George BC
 Canada V2K 1A1
 Tel 250.561.2229



Approved Sealed





MINE HAUL ROAD 793F UPGRADE
MAIN HAUL ROAD
PLAN & PROFILE
STA 4+000 TO STA 5+000

Drawing No.

104

Project Number
 2341-02651-0

Rev.
 1

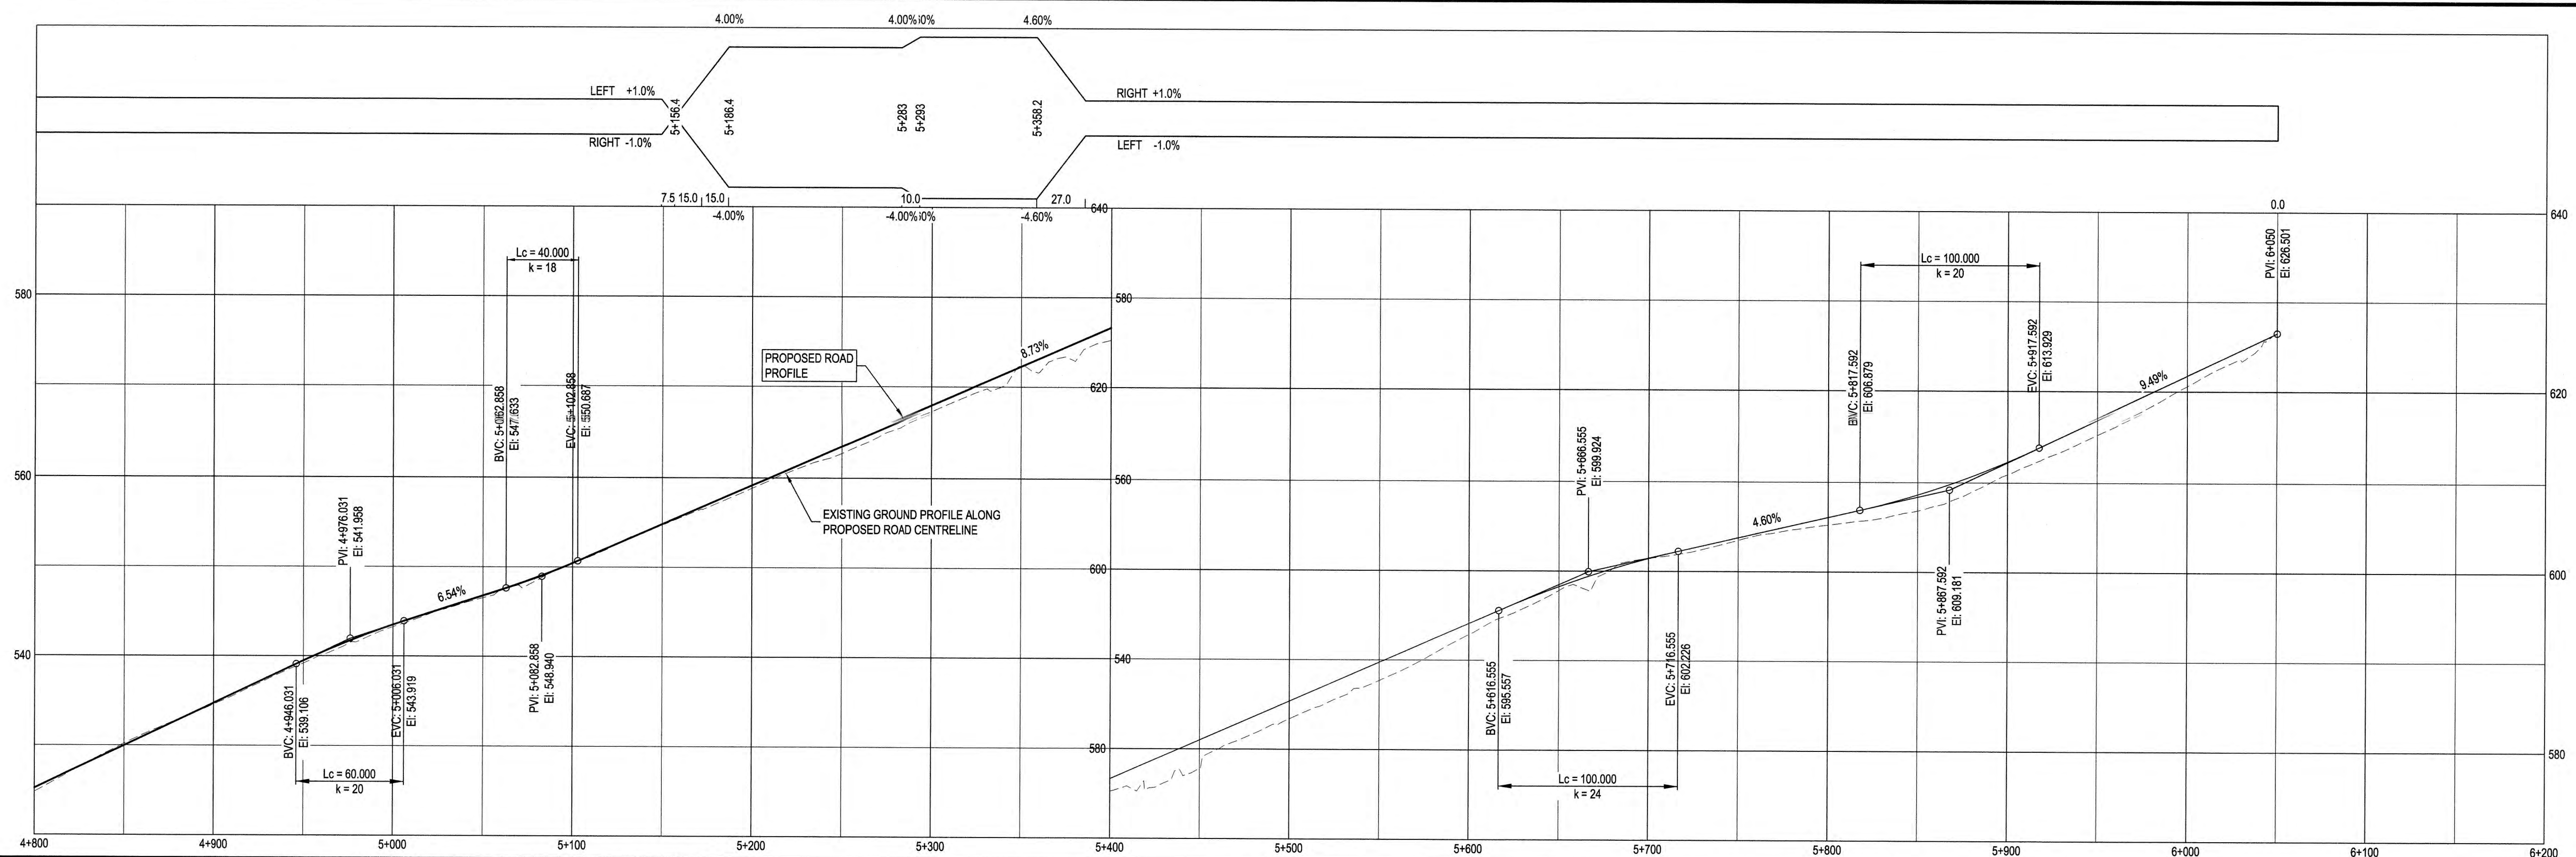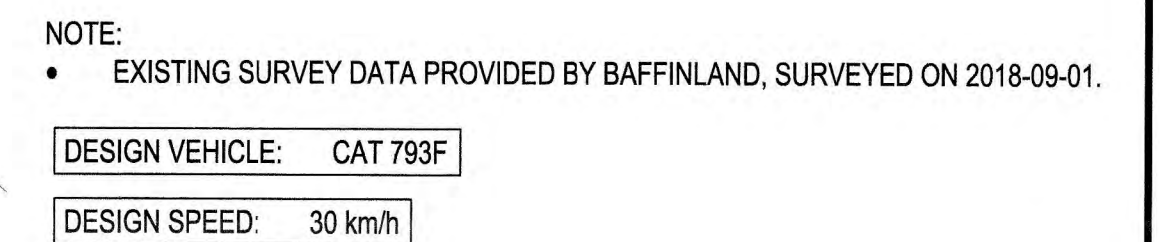[illegible]

ORIGINAL DWG SIZE: ANSI D (22" x 34")



McElhanney
McElhanney Consulting Services Ltd.

Suite 12
556 North Nechako Road
Prince George BC
Canada V2K 1A1
Tel 250 561 2229



Approved Sealed



MINE HAUL ROAD 793F UPGRADE
MAIN HAUL ROAD
PLAN & PROFILE
STA 5+000 TO STA 6+050


Drawing No.

105


Project Number
2341-02651-0

Rev.
1

McElhanney NSI D 2341-02651-00 Baffinland Mine - Engineering Services\10.0 Drawings\10.5 Sheets\2341-02651-100 PLAN & PROFILE.dwg
DATE: 2019-02-06, 13:23 FILE: V:\2341\2341-02651-00 Baffinland Mine - Engineering Services\10.0 Drawings\10.5 Sheets\2341-02651-100 PLAN & PROFILE.dwg

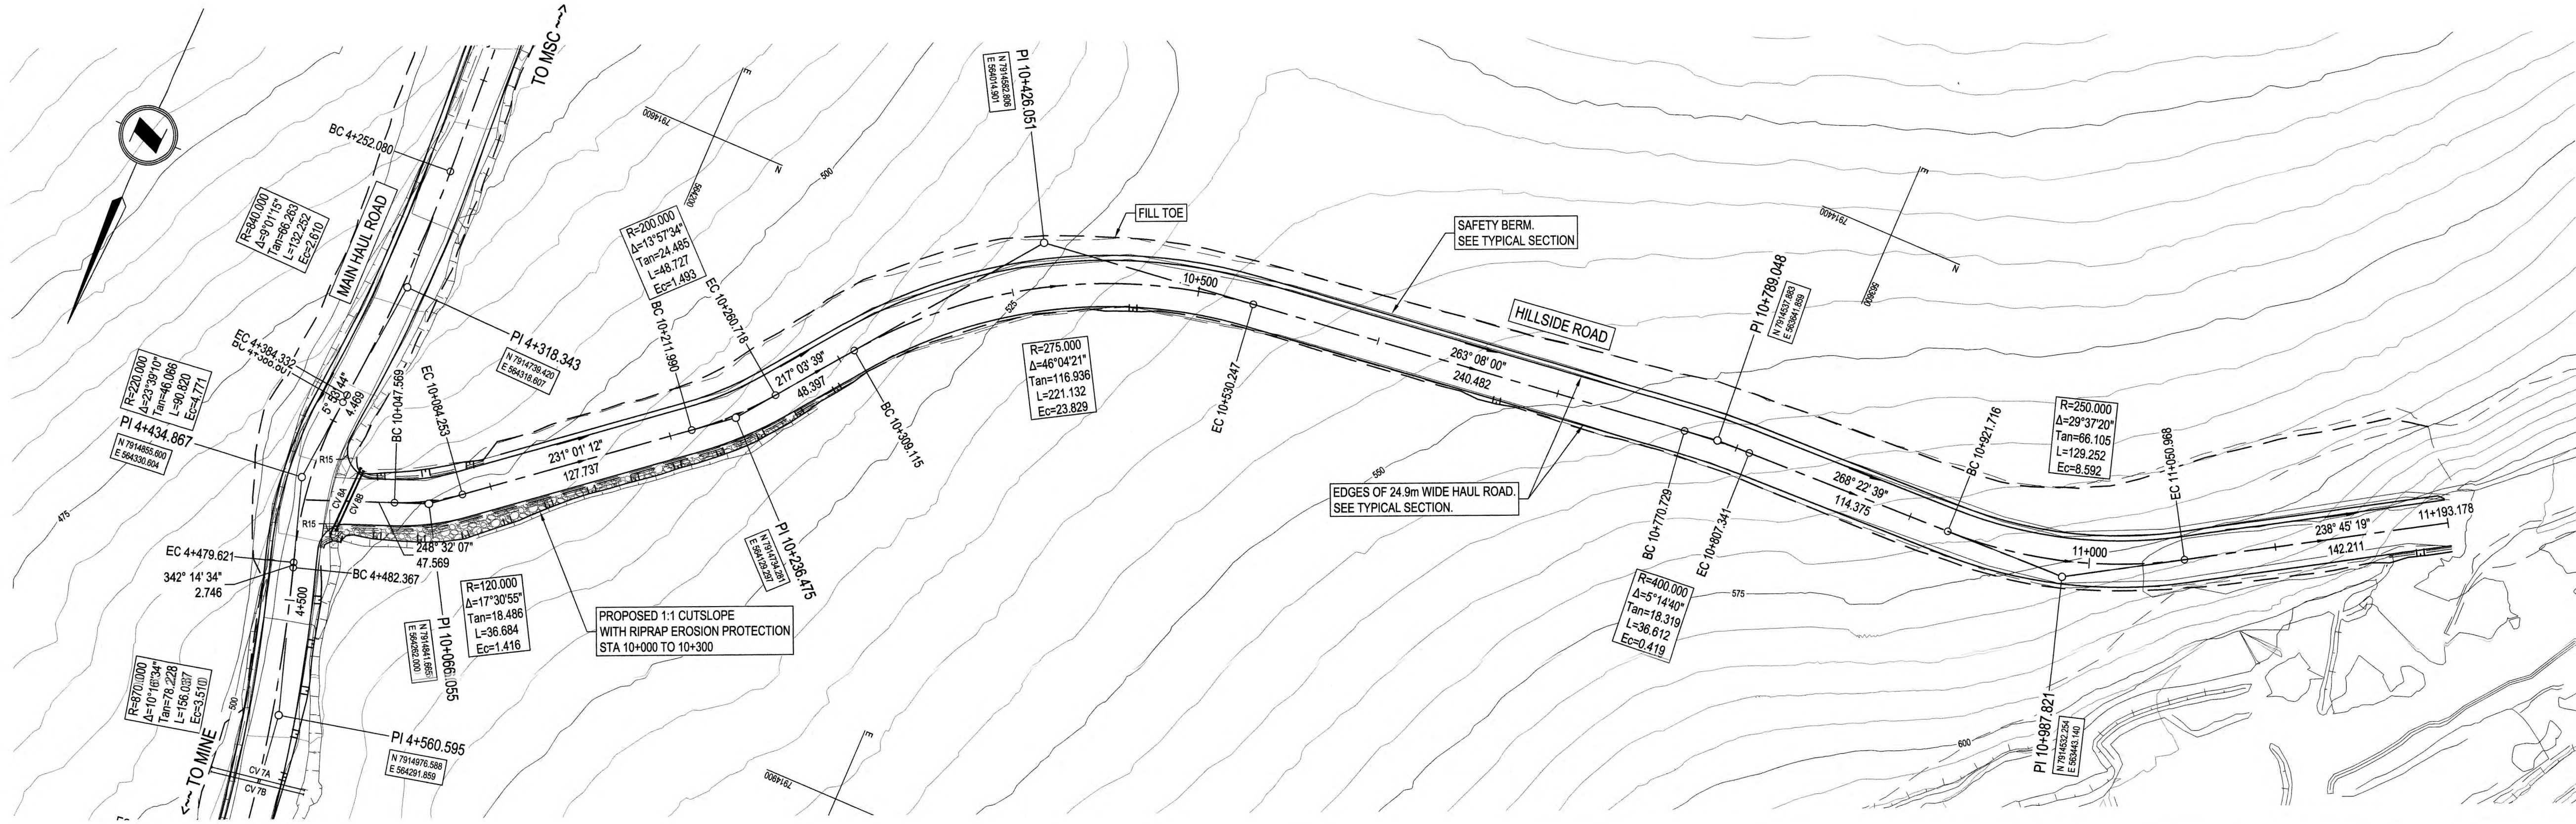

PIPE TABLE				
PIPE NAME	SIZE	LENGTH	SLOPE	EXTENSION
CV 7A	900	51.1	4.68%	
CV 7B	900	51.0	4.50%	
CV 8A	900	39.2	1.84%	NEW
CV 8B	900	35.6	1.66%	NEW

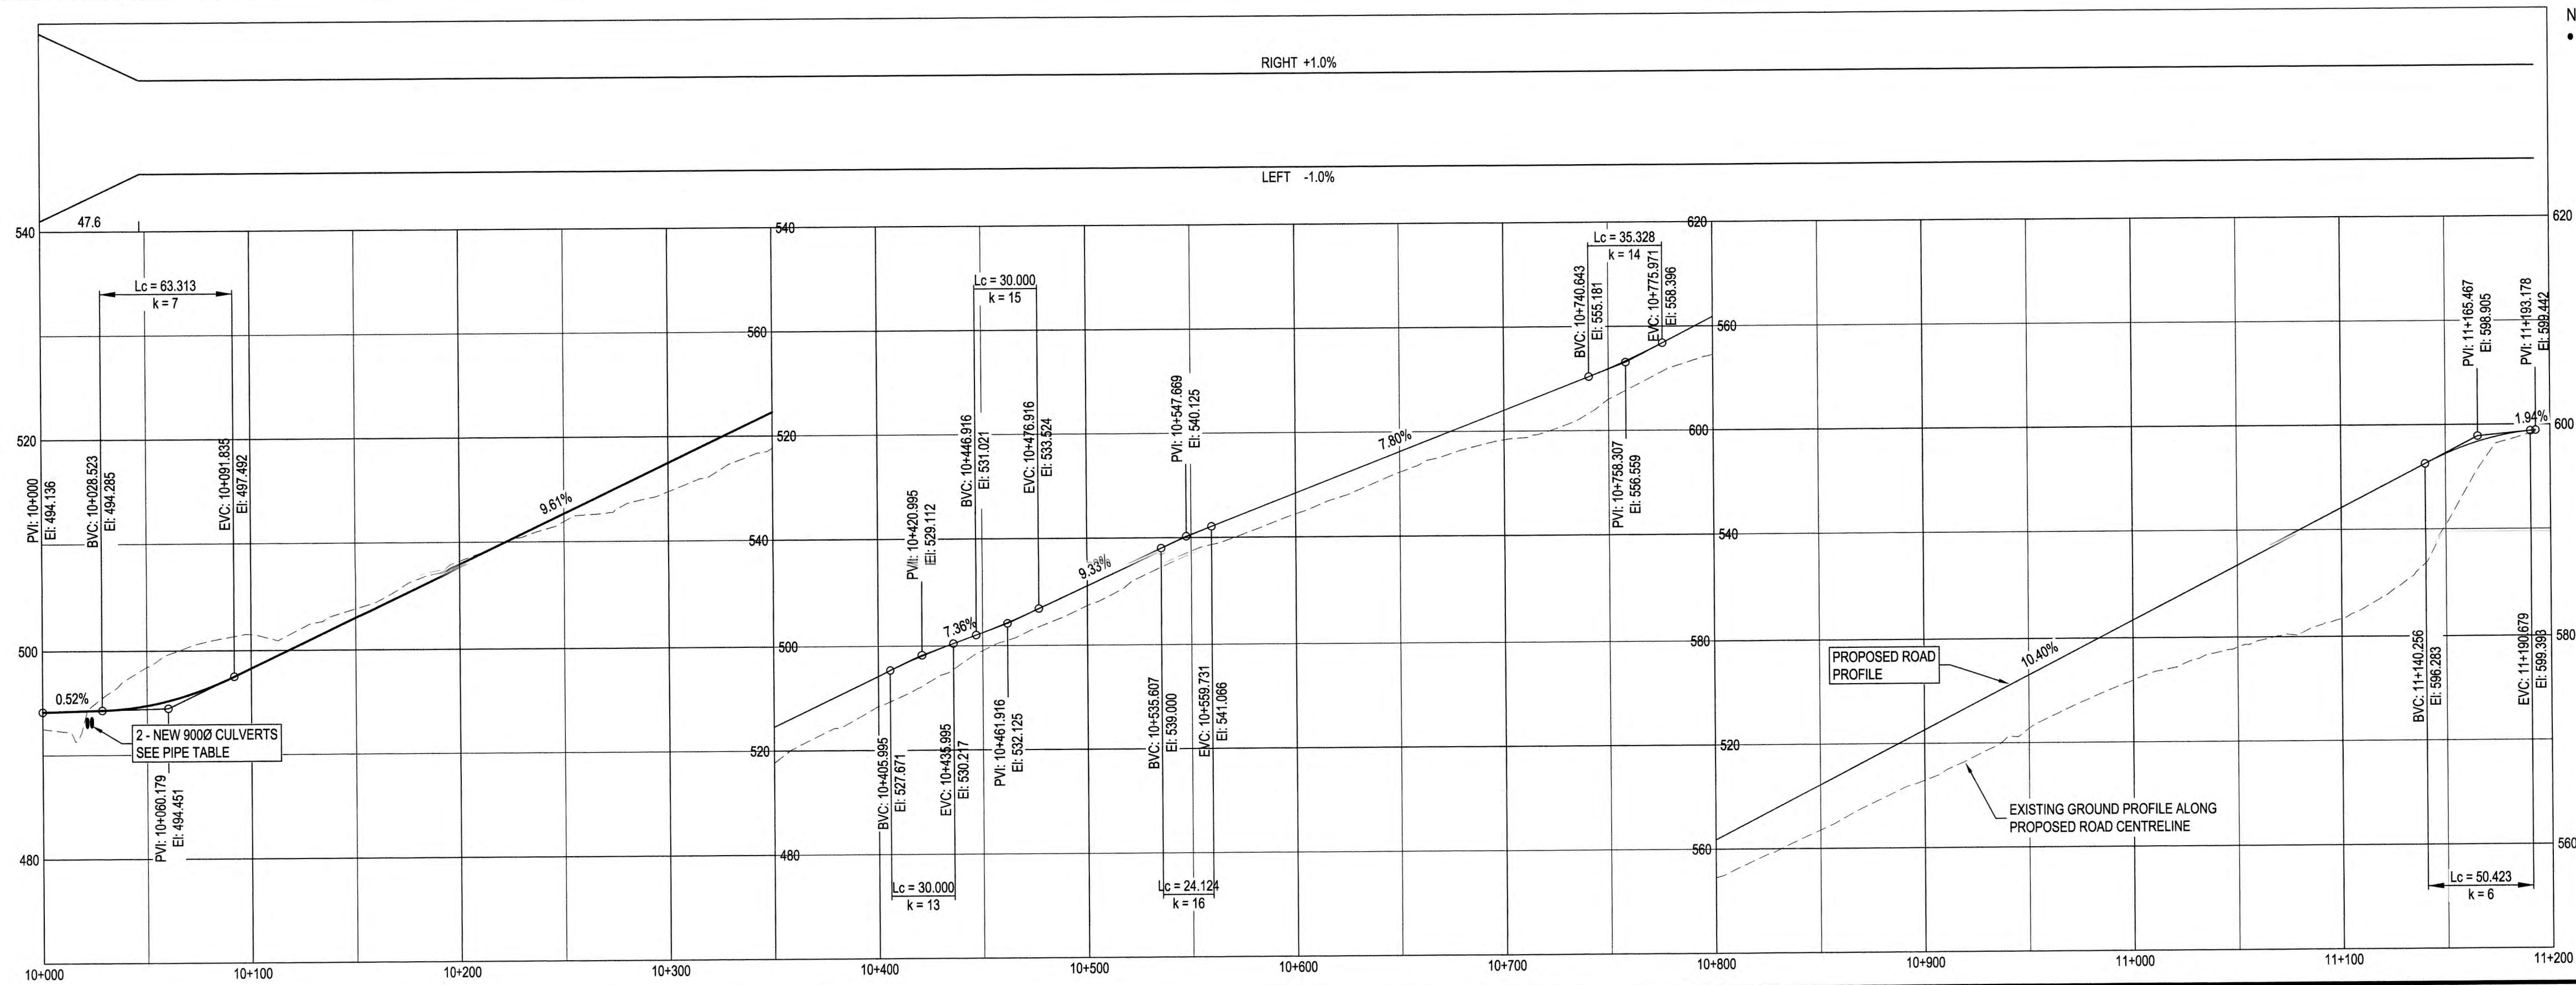

NOTE:
• EXISTING SURVEY DATA PROVIDED BY BAFFINLAND, SURVEYED ON 2018-09-01.

DESIGN VEHICLE: CAT 793F
DESIGN SPEED: 30 km/h

McElhanney
McElhanney Consulting Services Ltd.

Suite 12
558 North Nechako Road
Prince George BC
Canada V2K 1A1
Tel 250 561 2229



Baffinland
MINE HAUL ROAD 793F UPGRADE
HILLSIDE ROAD
PLAN & PROFILE
STA 10+000 TO STA 11+195

Drawing No.

106

Project Number
2341-02651-0

Rev.
1

Rev	Date	Description	Drawn	Design	App'd
1	2019-02-06	ISSUED FOR CONSTRUCTION	DMW	-	JJT
0	2019-01-18	ISSUED FOR PERMITTING	DMW	SAB	SAB

THIS DRAWING AND DESIGN IS THE PROPERTY OF McELHANNEY CONSULTING SERVICES LTD. (McELHANNEY) AND SHALL NOT BE USED, REPRODUCED OR REPRODUCED WITHOUT THE CONSENT OF McELHANNEY. McELHANNEY WILL NOT BE HELD RESPONSIBLE FOR THE IMPROPER OR UNAUTHORIZED USE OF THIS DRAWING AND DESIGN. THIS DRAWING AND DESIGN HAS BEEN PREPARED FOR THE CLIENT IDENTIFIED, TO MEET THE STANDARDS AND REQUIREMENTS OF THE APPLICABLE PUBLIC AGENCIES AT THE TIME OF PREPARATION. McELHANNEY, ITS EMPLOYEES, SUBCONSULTANTS AND AGENTS WILL NOT BE LIABLE FOR ANY LOSSES OR OTHER CONSEQUENCES RESULTING FROM THE USE OR RELIANCE UPON, OR ANY CHANGES MADE TO, THIS DRAWING, BY ANY THIRD PARTY, INCLUDING CONTRACTORS, SUPPLIERS, CONSULTANTS AND STAKEHOLDERS, OR THEIR EMPLOYEES OR AGENTS, WITHOUT McELHANNEY'S PRIOR WRITTEN CONSENT. INFORMATION ON EXISTING UNDERGROUND FACILITIES MAY NOT BE COMPLETE OR ACCURATE. McELHANNEY, ITS EMPLOYEES AND DIRECTORS ARE NOT RESPONSIBLE NOR LIABLE FOR THE LOCATION OF ANY UNDERGROUND CONDUITS, PIPES, CABLES OR OTHER FACILITIES WHETHER SHOWN OR OMITTED FROM THIS PLAN. PRIOR TO CONSTRUCTION CONTRACTOR SHALL EXPOSE LOCATIONS OF ALL EXISTING FACILITIES BY HAND DIGGING OR HYDROVAC AND ADVISE THE ENGINEER OF POTENTIAL CONFLICTS.

ORIGINAL DWG SIZE: ANSI D (22" x 34")

0 100
H1:2,000
V1:200

DESTROY ALL PRINTS BEARING PREVIOUS REVISION