NO. DESSIN
DRAWING NO.

FORMAT ANSI E–PORTRAIT

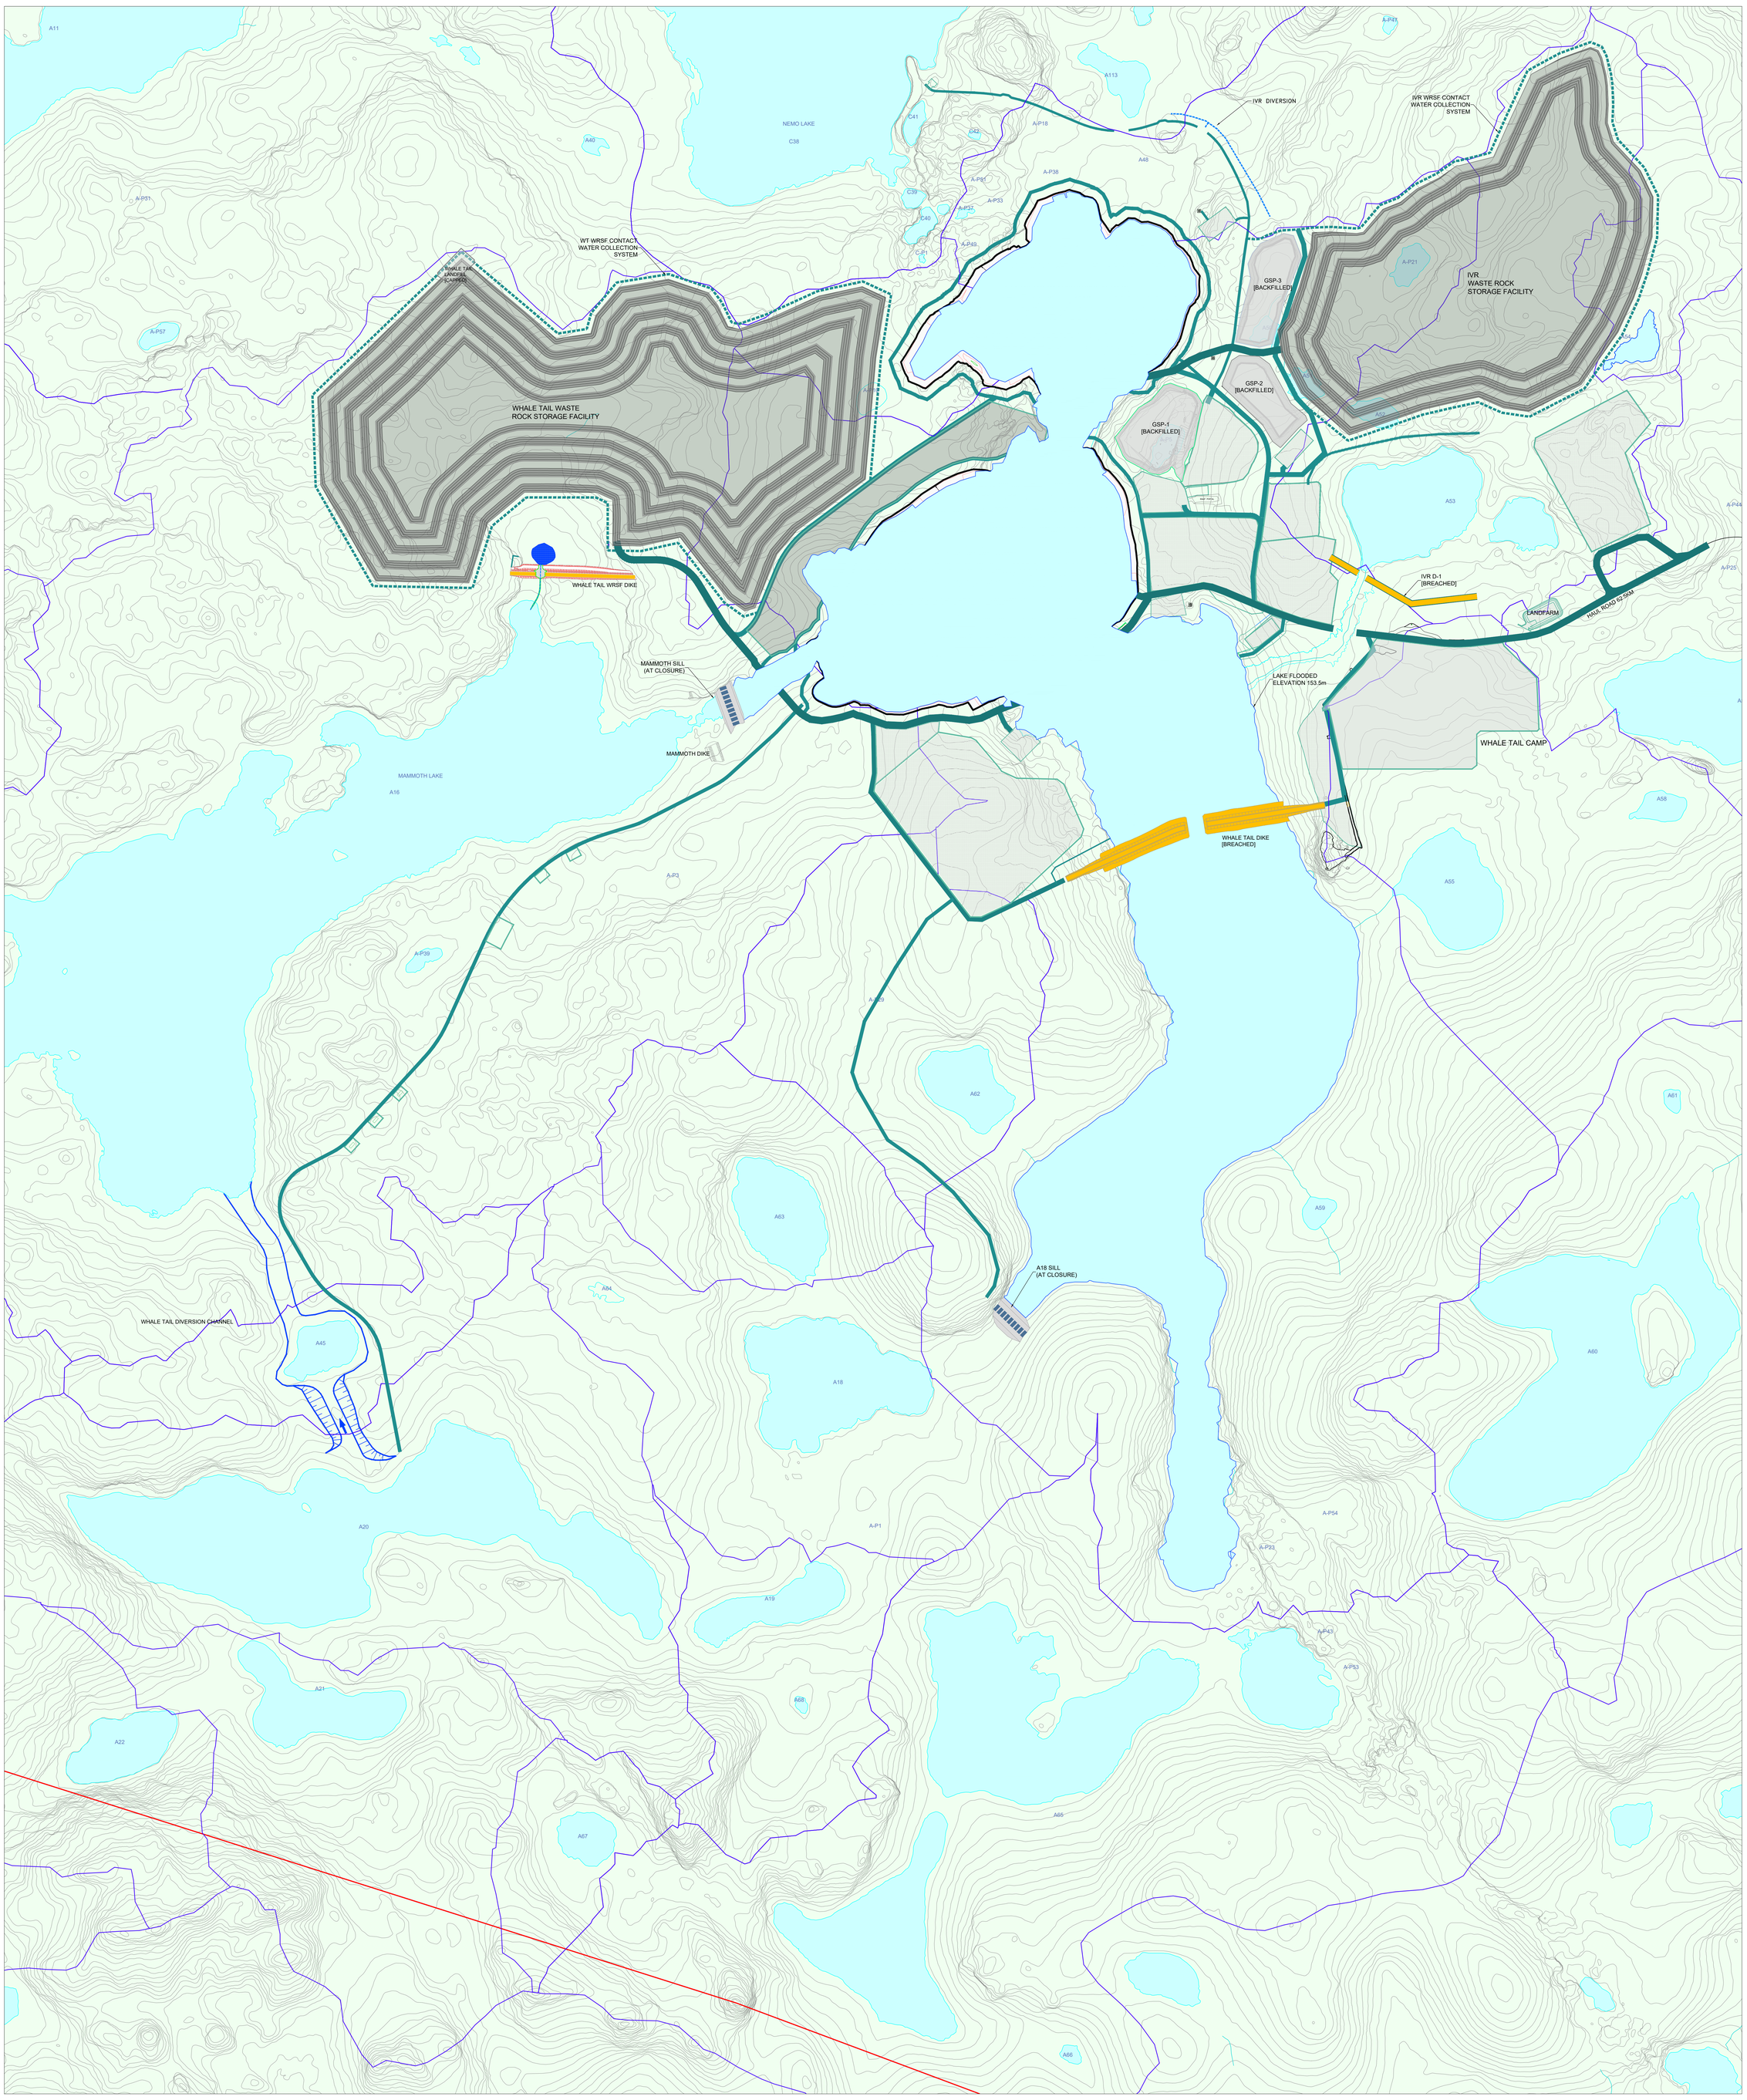


LEGEND

- WATERSHED
- ATTENUATION POND
- LAKE WATER
- OPEN PIT
- HAUL ROAD, LARGE WIDE
- HAUL ROAD, SINGLE LANE
- SERVICE ROAD
- ROAD, SALT PROTECTION
- ROCK PILE
- WATER POND
- PAD
- BUILDING
- SILL
- WEIR

NOTES GÉNÉRALES / GENERAL NOTES

ISSUED FOR PERMITTING
DATE : 2019-05-06

| TITRE / TITLE | # DWG |
|---|---|
| DESSINS EN RÉFÉRENCE / REFERENCE DRAWINGS | |

| REV | DESCRIPTION | DATE | PAR BY |
|---|---|---|---|
| | REVISIONS | | |

AMARUQ PROJECT

AGNICO EAGLE

| | | | |
|---|---|---|---|
| DESSINÉ PAR DRAWN BY | JOCELYN CRETE | DATE | 2019–05–02 |
| VÉRIFIÉ PAR CHECKED BY | J.MOSQUERA | | 2019–05–02 |
| APPROUVÉ PAR APPROVED BY | | | |
| PROJET NO. PROJECT NO. | 6117 | | |
| DATE | | | |

L'INFORMATION CI-CONTENUE EST LA PROPRIÉTÉ DE AGNICO EAGLE LTÉE ET DOIT ÊTRE RETOURNÉE SUR DEMANDE. SANS AUTORISATION ÉCRITE PRÉALABLE, TOUTE TRANSMISSION DE COPIE(S) À AUTRUI ET TOUTE UTILISATION AUTRE QUE CELLE POUR LAQUELLE L'INFORMATION EST PRÊTÉE SONT INTERDITES. © AGNICO EAGLE LTÉE

THE INFORMATION HERE ON IS THE PROPERTY OF AGNICO EAGLE LTD. AND MUST BE RETURNED UPON REQUEST. WITHOUT WRITTEN PERMISSION, ANY COPYING TRANSMITTAL TO OTHERS AND ANY USE EXCEPT THAT FOR WHICH IT IS LOANED ARE PROHIBITED. © AGNICO EAGLE LTD.

TITRE / TITLE
AGNICO EAGLE – MEADOWBANK DIVISION
AMARUQ MINE PROJECT
005 – SITE PREPARATION
210 GENERAL ARRANGEMENT
AMARUQ MINE SITE ARRANGEMENT – PERMITTING

| ÉCHELLE SCALE | FICHIER FILE |
|---|---|
| NTS | |

| NO. DESSIN DRAWING NO. | REVISION | FEUILLE / SHEET |
|---|---|---|
| 2042 POST CLOSURE | v8 | 1 / 1 |

FILE NO.