SAVED: I:\1\02\00181\34\A\Acad\FIGS\B06_r0 , 3/27/2014 3:02:08 PM , ASIMPSON PRINTED: 3/27/2014 3:06:12 PM, Layout1, ASIMPSON
XREF FILE(S): Contours-2.5m_Interval-Milne_to_Mine_Site-02-Oct_16_2008; QMR2 QMR1 - BOUNDARY LIMIT AND MINING LIMIT; MILNE SITE LAYOUT IMAGE FILE(S): Baffiniland logo-big corp

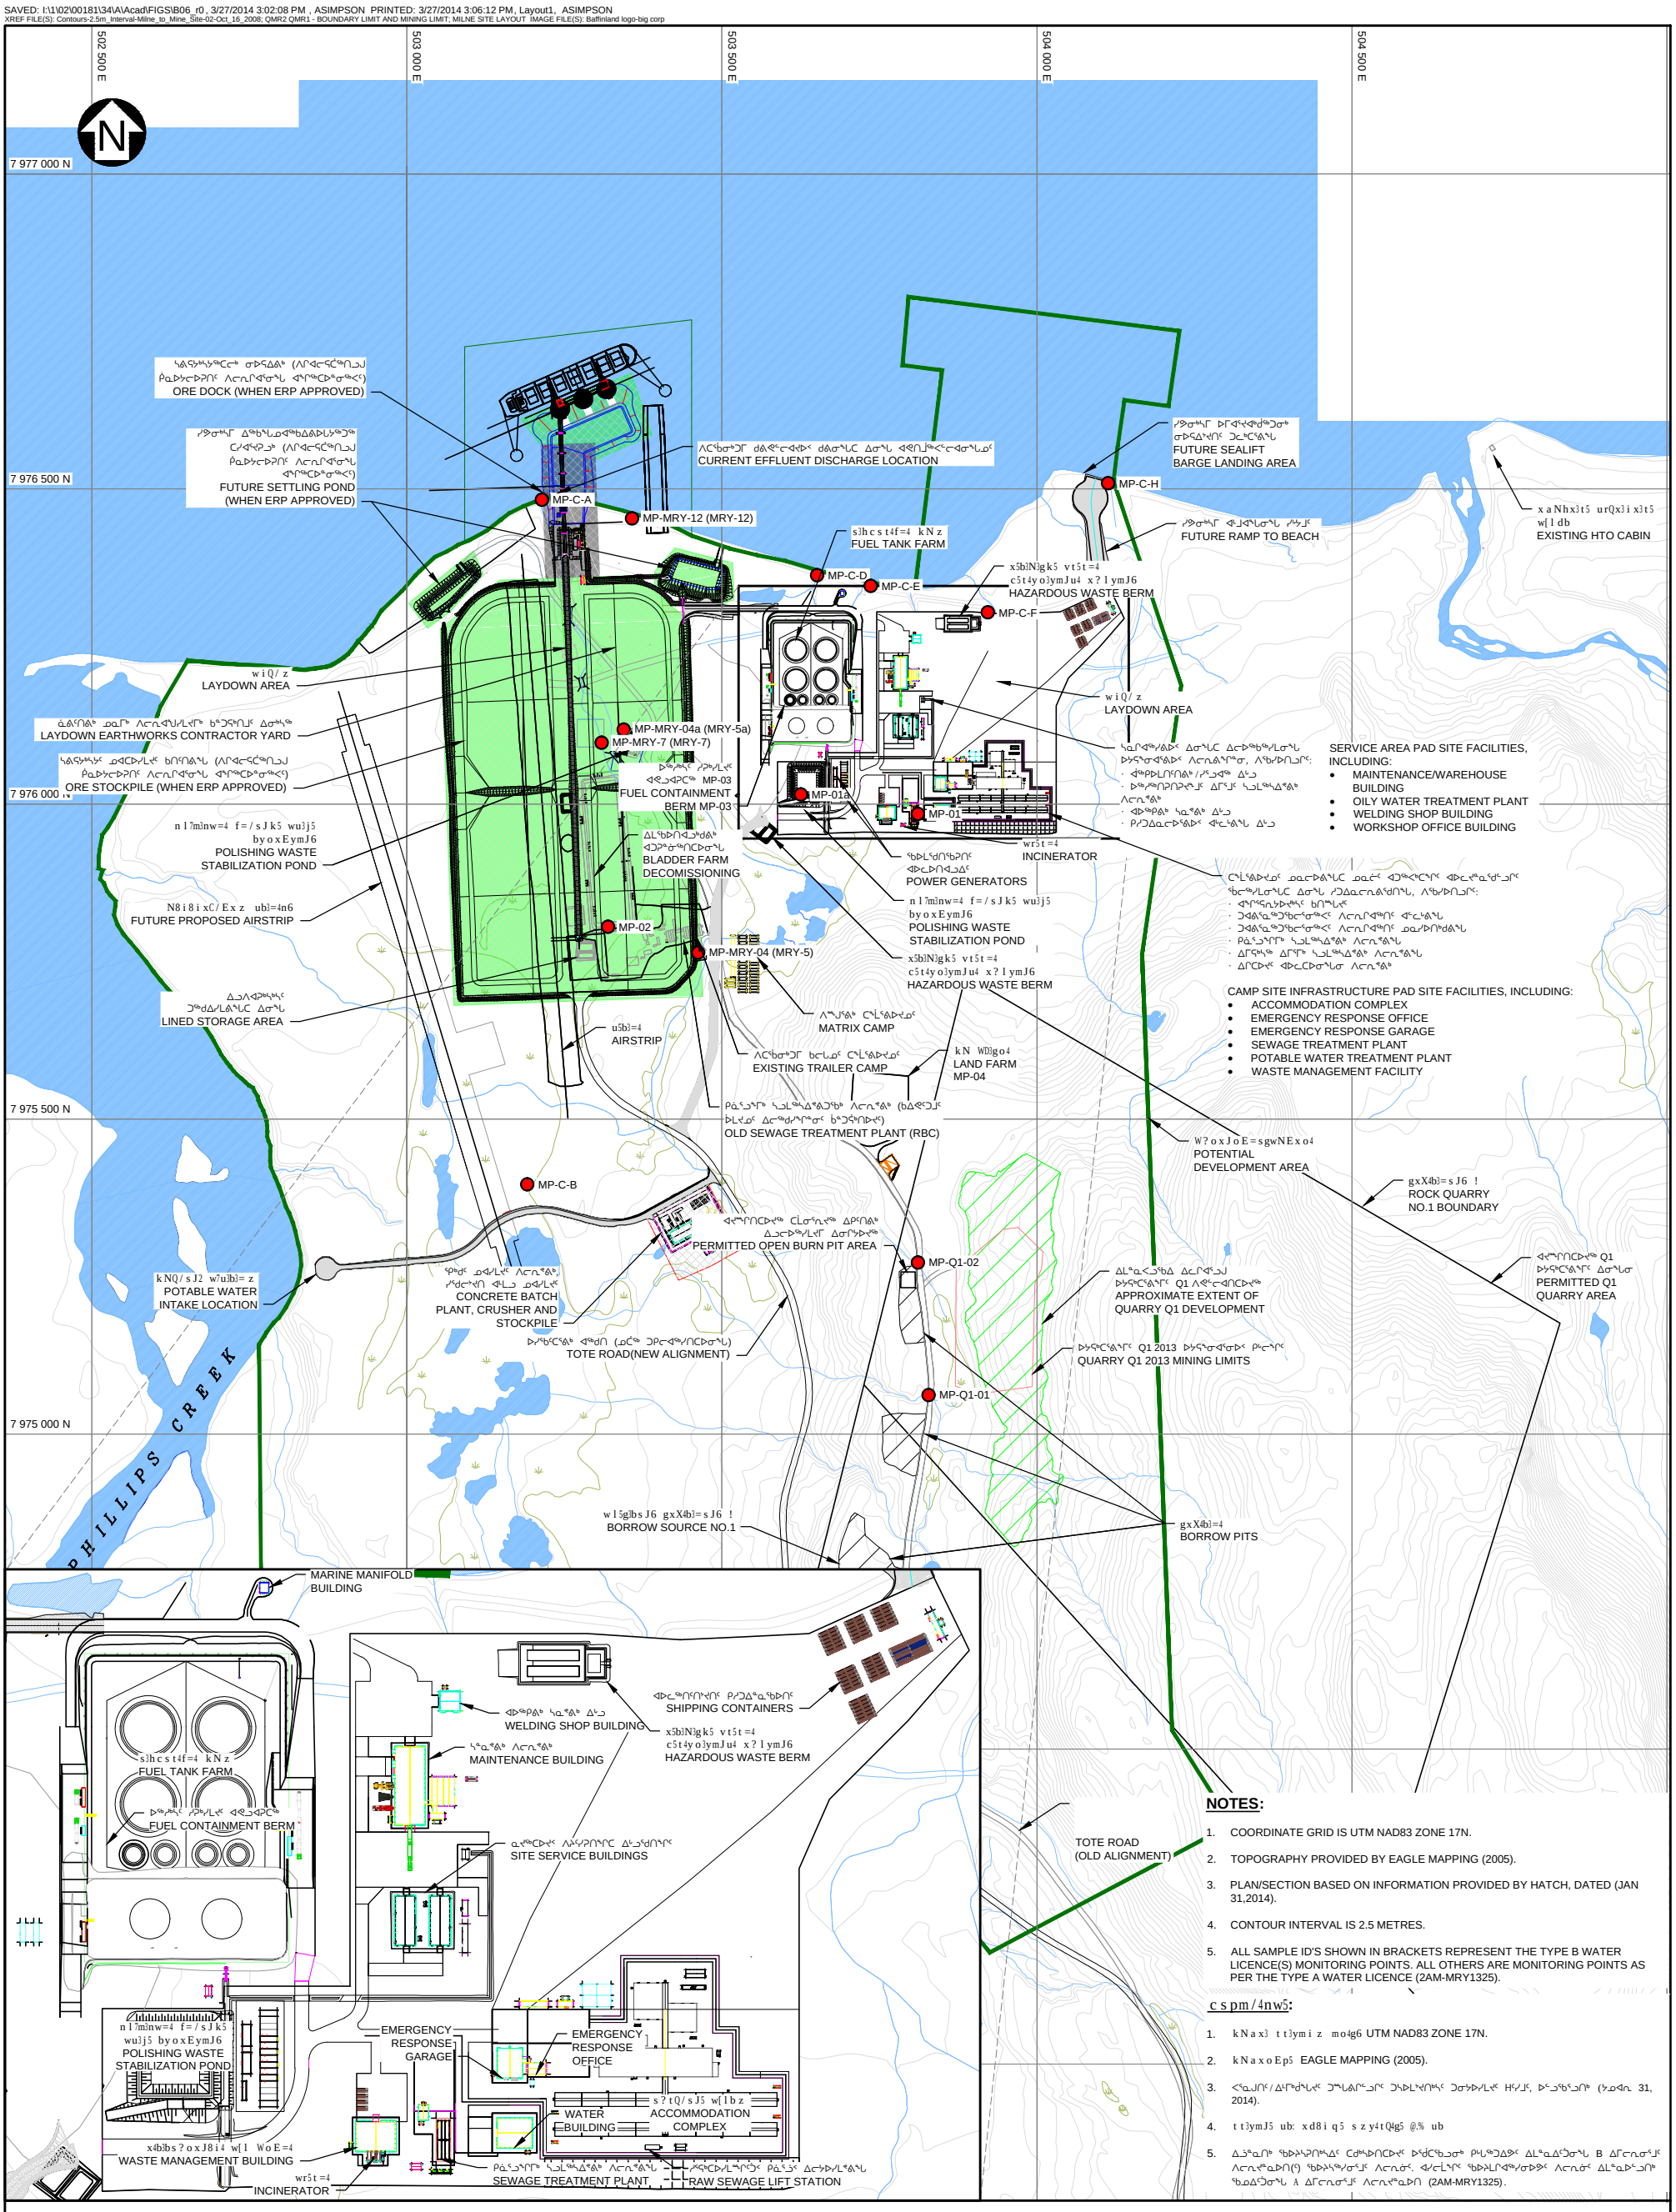

NOTES:

1. COORDINATE GRID IS UTM NAD83 ZONE 17N.
2. TOPOGRAPHY PROVIDED BY EAGLE MAPPING (2005).
3. PLAN/SECTION BASED ON INFORMATION PROVIDED BY HATCH, DATED (JAN 31,2014).
4. CONTOUR INTERVAL IS 2.5 METRES.
5. ALL SAMPLE ID'S SHOWN IN BRACKETS REPRESENT THE TYPE B WATER LICENCE(S) MONITORING POINTS. ALL OTHERS ARE MONITORING POINTS AS PER THE TYPE A WATER LICENCE (2AM-MRY1325).

c s p m / 4 n w 5:

1. k N a x 3 t t 3 y m i z m o 4 g 6 UTM NAD83 ZONE 17N.
2. k N a x o E p 5 EAGLE MAPPING (2005).
3. [illegible] (ᔪᓚᓄ 31, 2014).
4. t t 3 y m J 5 u b: x d 8 i q 5 s z y 4 t Q 4 g 5 @.% u b
5. [illegible] B [illegible] A [illegible] (2AM-MRY1325).

LEGEND:

- w u 6 — WATER
- k N W d t f = 4 w [l o s 3 t l Q 5 — LAYDOWN AREA (CONSTRUCTION PHASE)
- [illegible] (2013 [illegible] Q10C3001) — BORROW AREAS (2013 UNDER Q10C3001)
- [illegible] Q13C301) — QUARRY AREA (EXISTING UNDER Q13C301)
- [illegible] — EARLY REVENUE PHASE (ERP) WORK SUBJECT TO REGULATORY APPROVAL
- f 4 g 6 F f Z M 4 g 6 F f = = s J 6 — RIVER/STREAM/DRAINAGE
- x 3 d t — ROAD
- W ? o x J o E = s g w N E x o 4 — POTENTIAL DEVELOPMENT AREA
- [illegible] — WATER LICENCE WATER QUALITY MONITORING LOCATION

REV	DATE	DESCRIPTION	DESIGNED	DRAWN	CHK'D	APP'D
0	25MAR'14	ISSUED WITH 2013 QIA AND NWB ANNUAL REPORT	RAC	AS	SP	JM

x q i z 100 50 0 100 200 300 400 500 m
SCALE A

Baffinland Iron Mines Corporation

MARY RIVER PROJECT

[illegible]

MILNE PORT SITE LAYOUT AND WATER LICENCE MONITORING LOCATIONS

Knight Piésold CONSULTING

P/A NO.	REF NO.
NB102-181/34	4

FIGURE 1.3 — REV 0

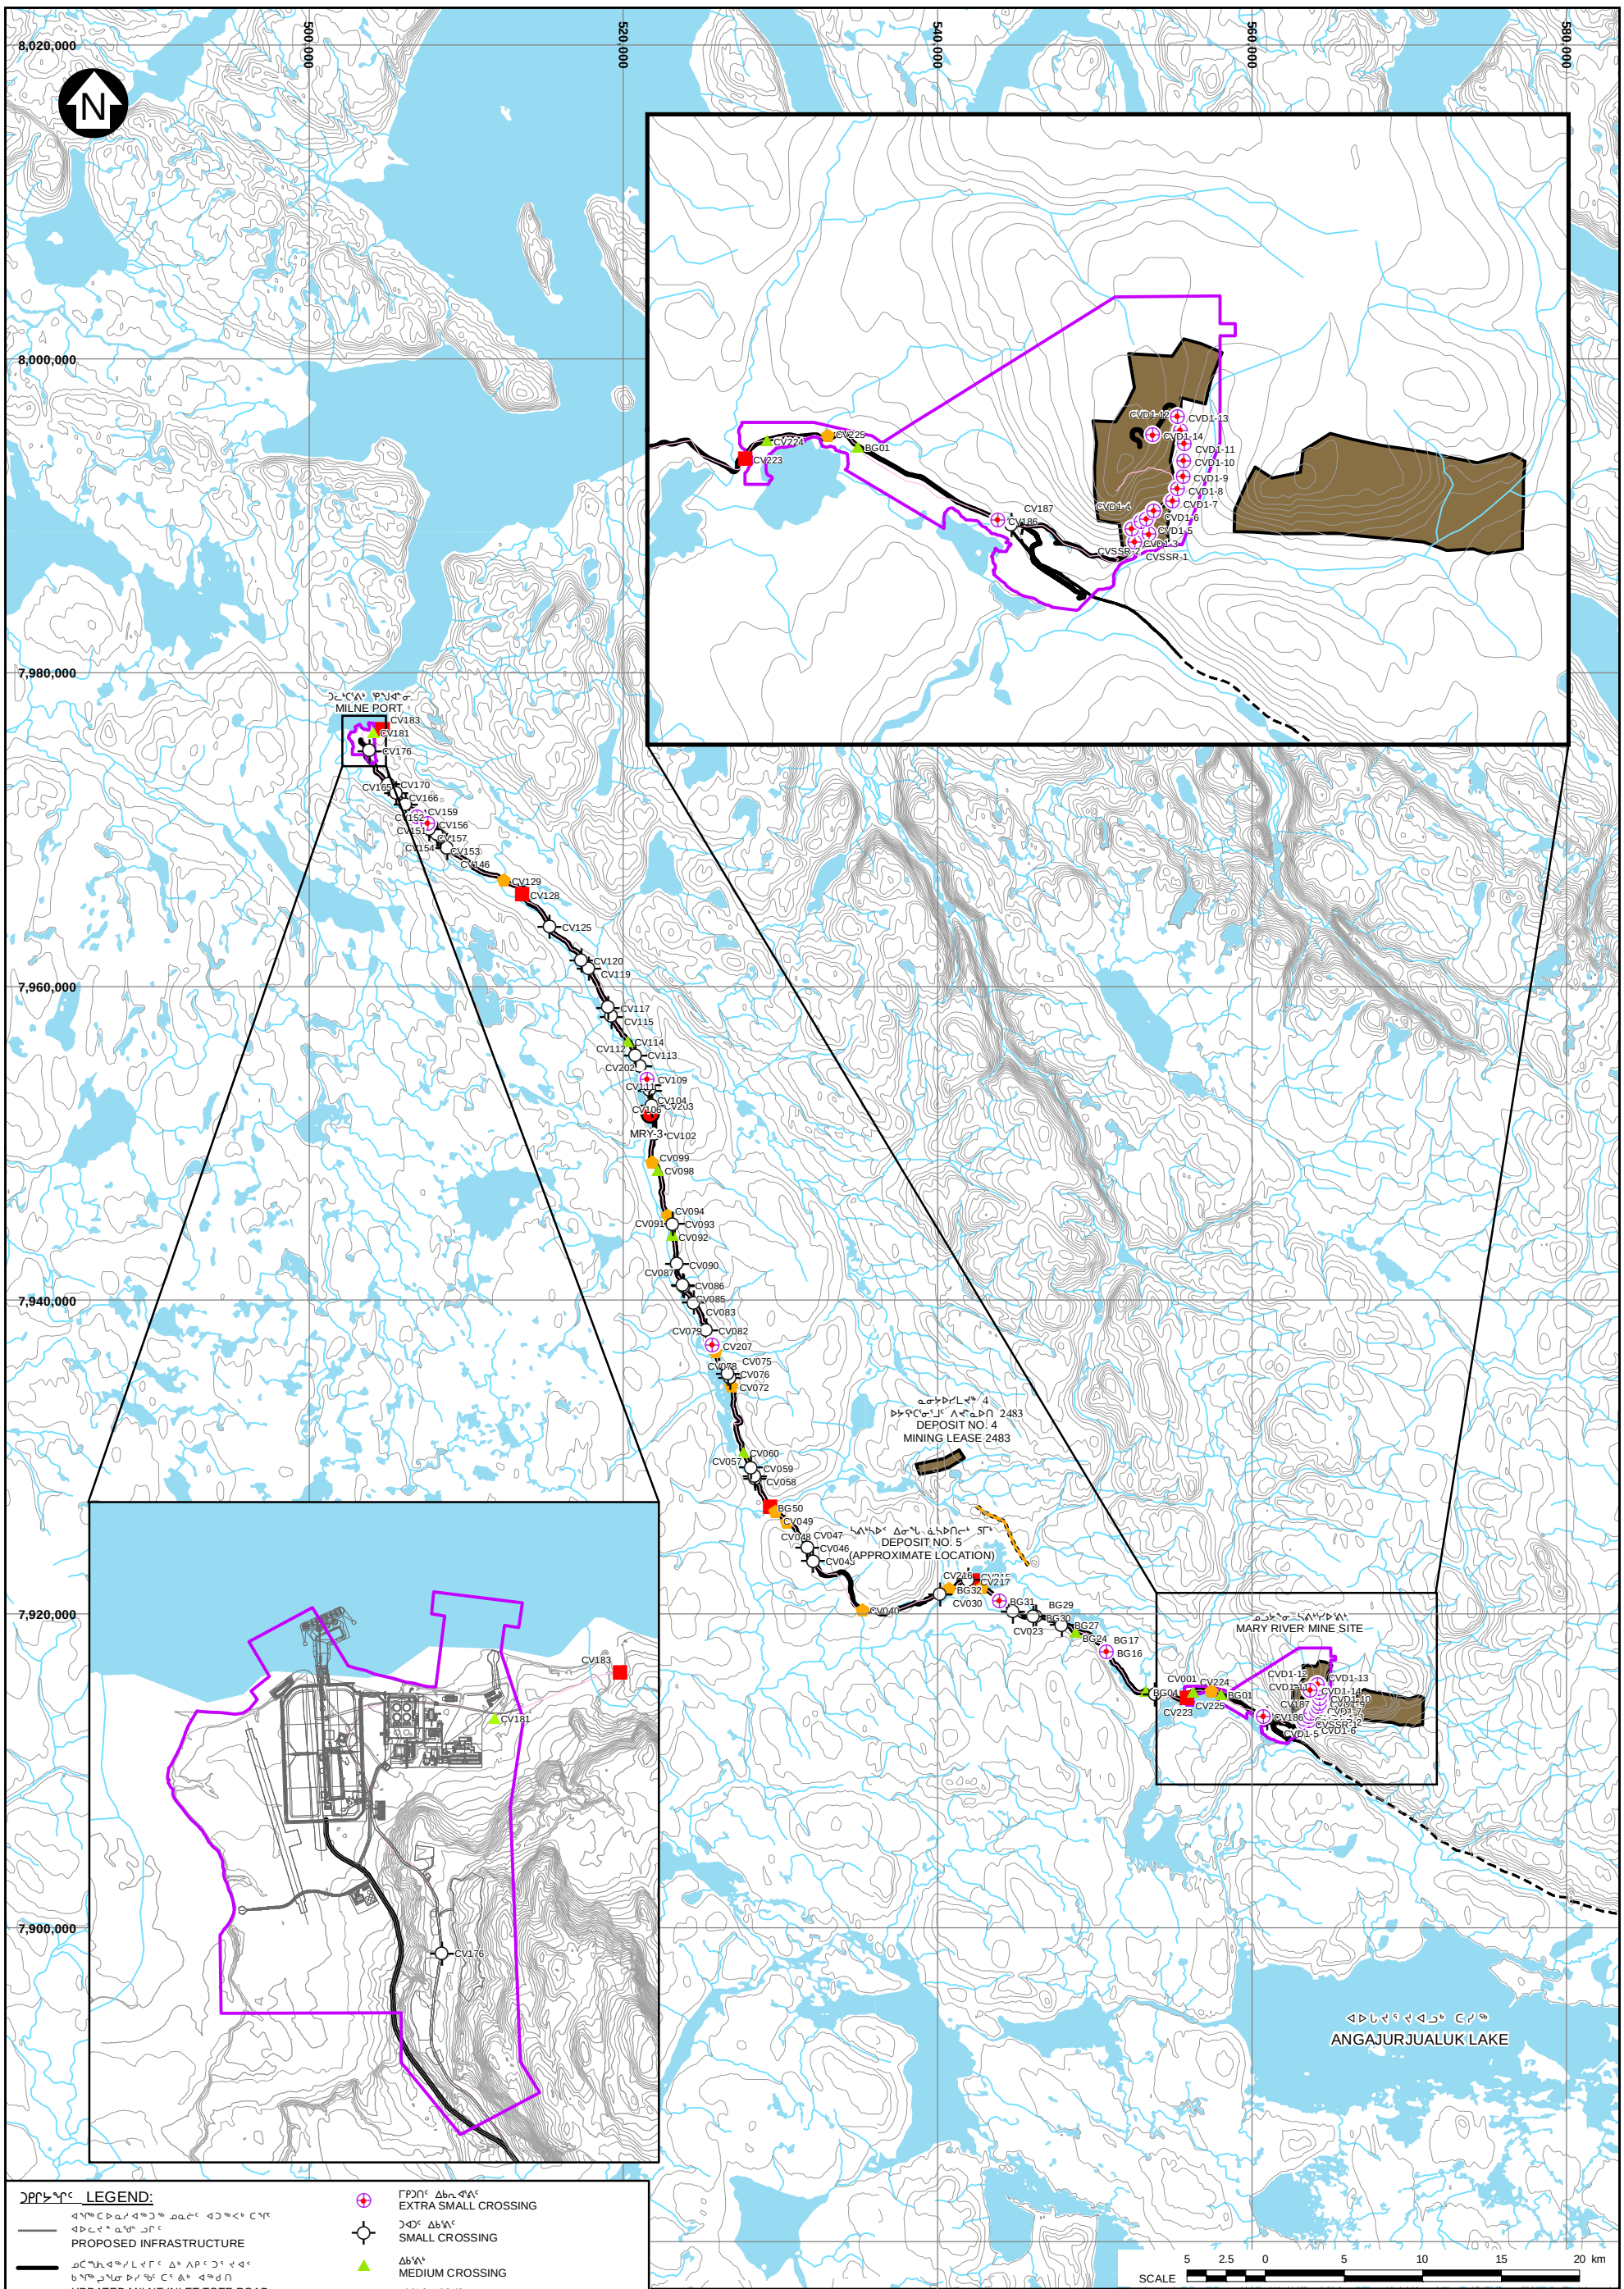

LEGEND:

- PROPOSED INFRASTRUCTURE
- UPDATED MILNE INLET TOTE ROAD
- EXISTING MILNE INLET TOTE ROAD
- PROPOSED RAIL ALIGNMENT
- EXISTING TRAILS FOR DRILLS
- RIVER/STREAM/DRAINAGE
- WATER LICENCE MONITORING LOCATION
- EXTRA SMALL CROSSING
- SMALL CROSSING
- MEDIUM CROSSING
- LARGE CROSSING
- EXTRA LARGE CROSSING
- WATER
- POTENTIAL DEVELOPMENT AREA
- MINERAL LEASE BOUNDARY
- DEPOSIT NO. 5 (APPROXIMATE LOCATION)

NOTES:

1. BASE MAP: © HER MAJESTY THE QUEEN IN RIGHTS OF CANADA, DEPARTMENT OF NATURAL RESOURCES, (2004). ALL RIGHTS RESERVED.
2. COORDINATE GRID IS SHOWN IN UTM (NAD83) ZONE 17 AND IS IN METRES.
3. CONTOURS ARE IN METRES. CONTOUR INTERVAL VARIES.
4. PROPOSED RAIL ALIGNMENT PROVIDED BY CANARAIL CONSULTANTS INC.
5. INFRASTRUCTURE, AND WATER LICENCE, MONITORING LOCATIONS PROVIDED BY BAFFINLAND.

REV	DATE	DESCRIPTION	DESIGNED	DRAWN	CHK'D	APP'D
0	25MAR'14	ISSUED WITH 2013 QIA AMD NWB ANNUAL REPORT	SMA	SWK	SB	JM

Baffinland Iron Mines Corporation

MARY RIVER PROJECT

MILNE INLET TOTE ROAD

Knight Piésold CONSULTING

P/A NO.	REF NO.
NB102-181/34	4

FIGURE 1.4 REV 0

SAVED: \\NB4\projects$\1\02\01811\34\AGIS\Figs\B36_r0.mxd: Mar 26, 2014 9:58 AM; asimpson