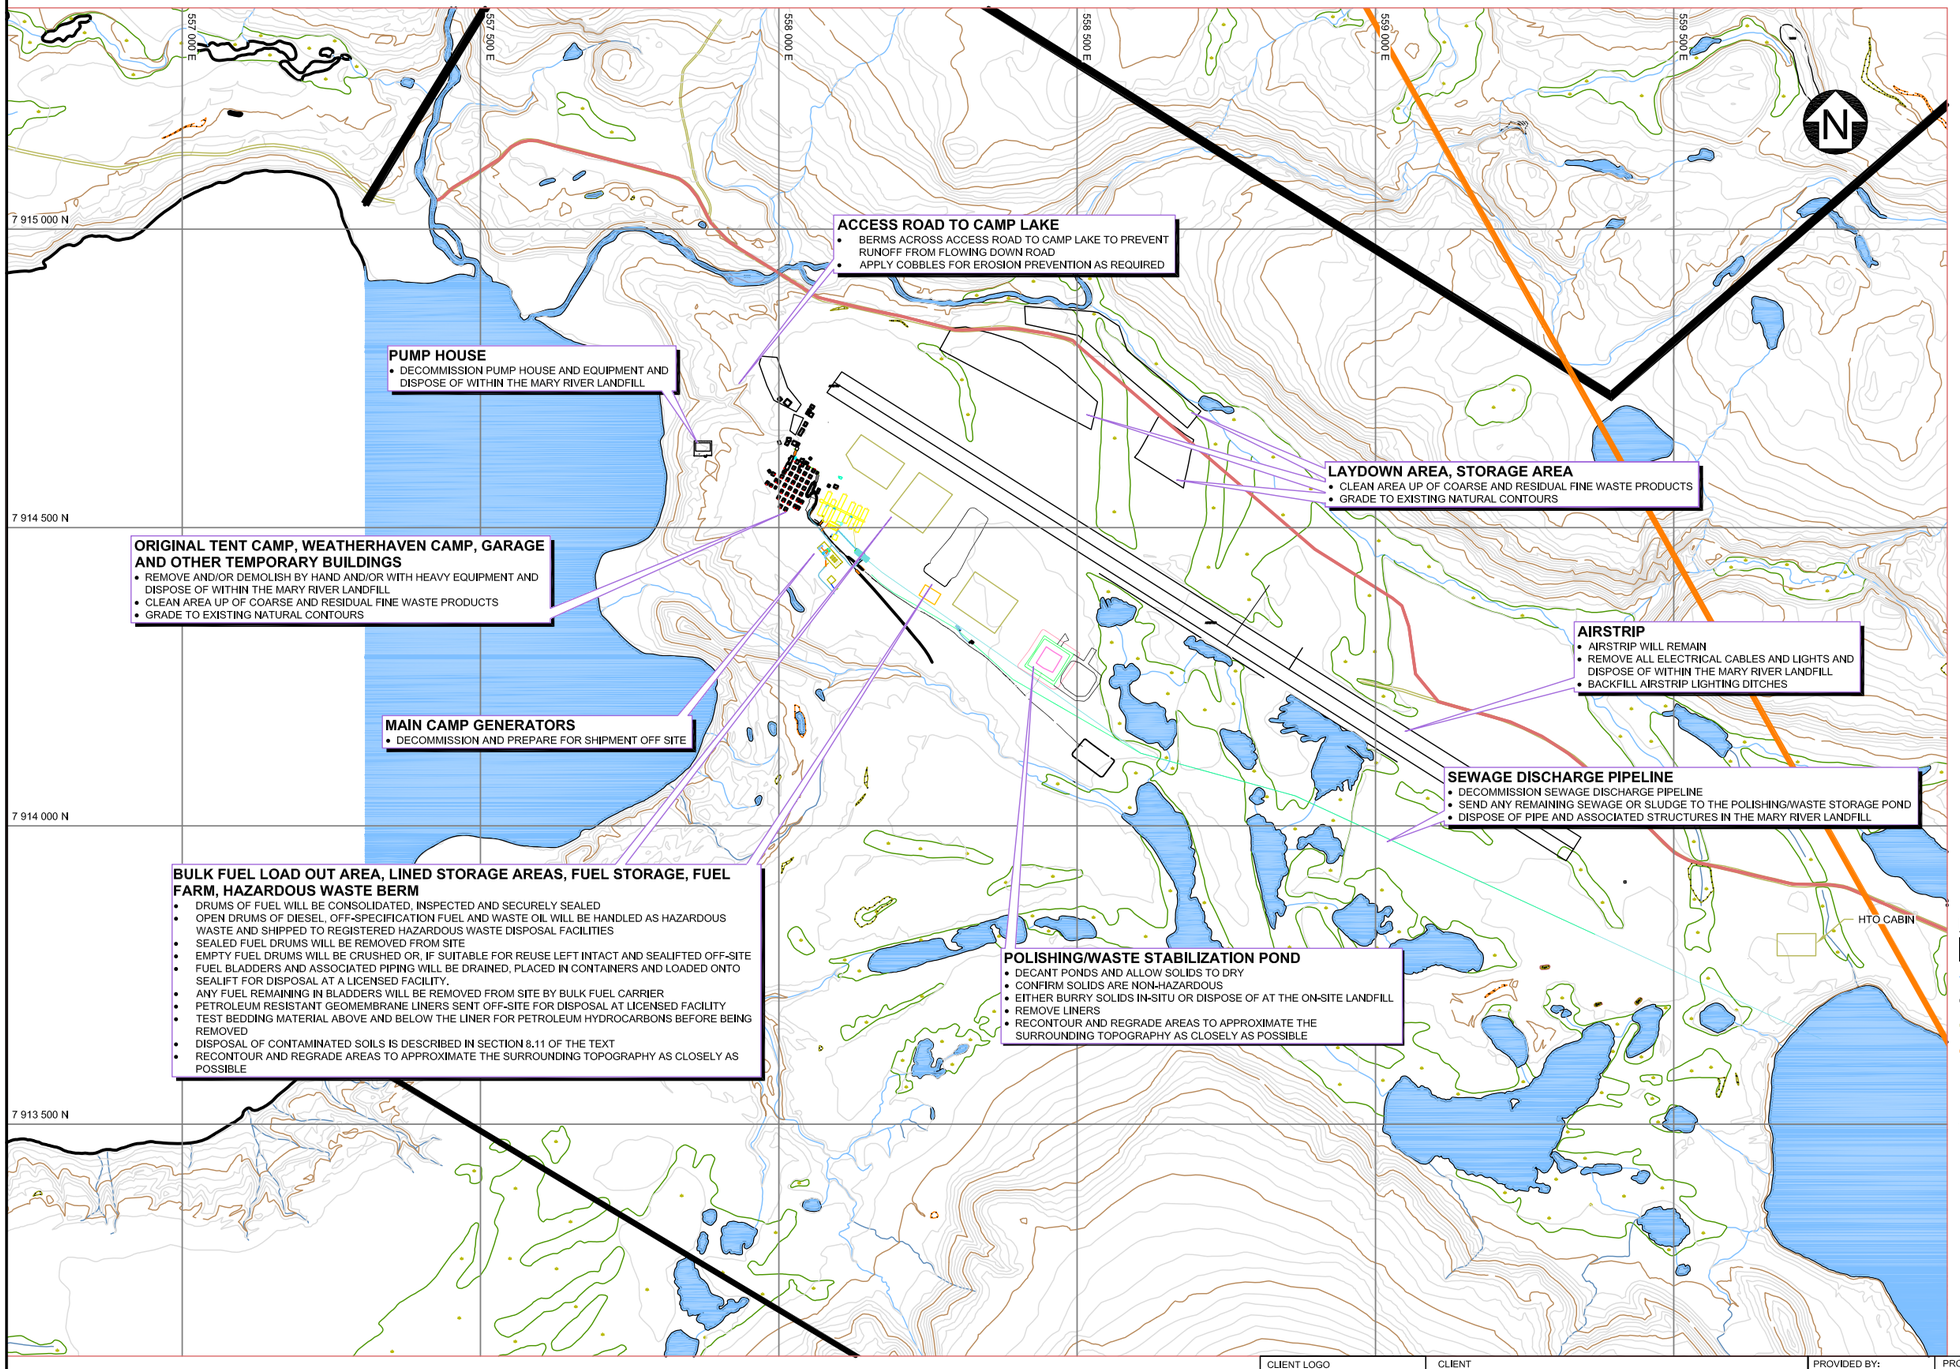

LEGEND:

- WATER
- RIVER/STREAM/DRAINAGE
- BAFFINLAND'S COMMERCIAL LEASE ON INUIT OWNED LAND
- MINING LEASE BOUNDARY
- WESTERN BOUNDARY OF BAFFINLAND NTI MOU - EXPLORATION LANDS

NOTES:

1. COORDINATE GRID IS UTM (NAD83) ZONE 17 AND IS IN METRES.
2. CONTOUR INTERVAL IS 10 METRES.
3. TOPOGRAPHY PROVIDED BY EAGLE MAPPING (2005).
4. MINE SITE INFORMATION PROVIDED BY GENIVAR DECEMBER 9, 2008.

SCALE 100 50 0 100 200 300 400 500 m

CLIENT LOGO: Baffinland Iron Mines Corporation	CLIENT: BAFFINLAND IRON MINES CORPORATION	PROVIDED BY: BIM	PROJECT: MARY RIVER PROJECT
		CHK'D BY: ST	PROJECT NO: TC111520
AMEC Environment & Infrastructure, 160 Traders Boulevard East, Mississauga, Ontario, Canada L4Z 3K7		DATE: NOV. 2011	REV. NO.: A
		SCALE: AS SHOWN	TITLE: RECLAMATION MEASURES MARY RIVER CAMP
			FIGURE No. 8.2

\\MIS-FS1\Projects$\EM\Projects\2011\TC111520 Baffinland A&R Plan\4_Updates\Figures\CAD\FIG 8.2 (B10_r0).dwg – Layout1 – Oct. 26, 2011 2:51pm – svetlana.cronkhite