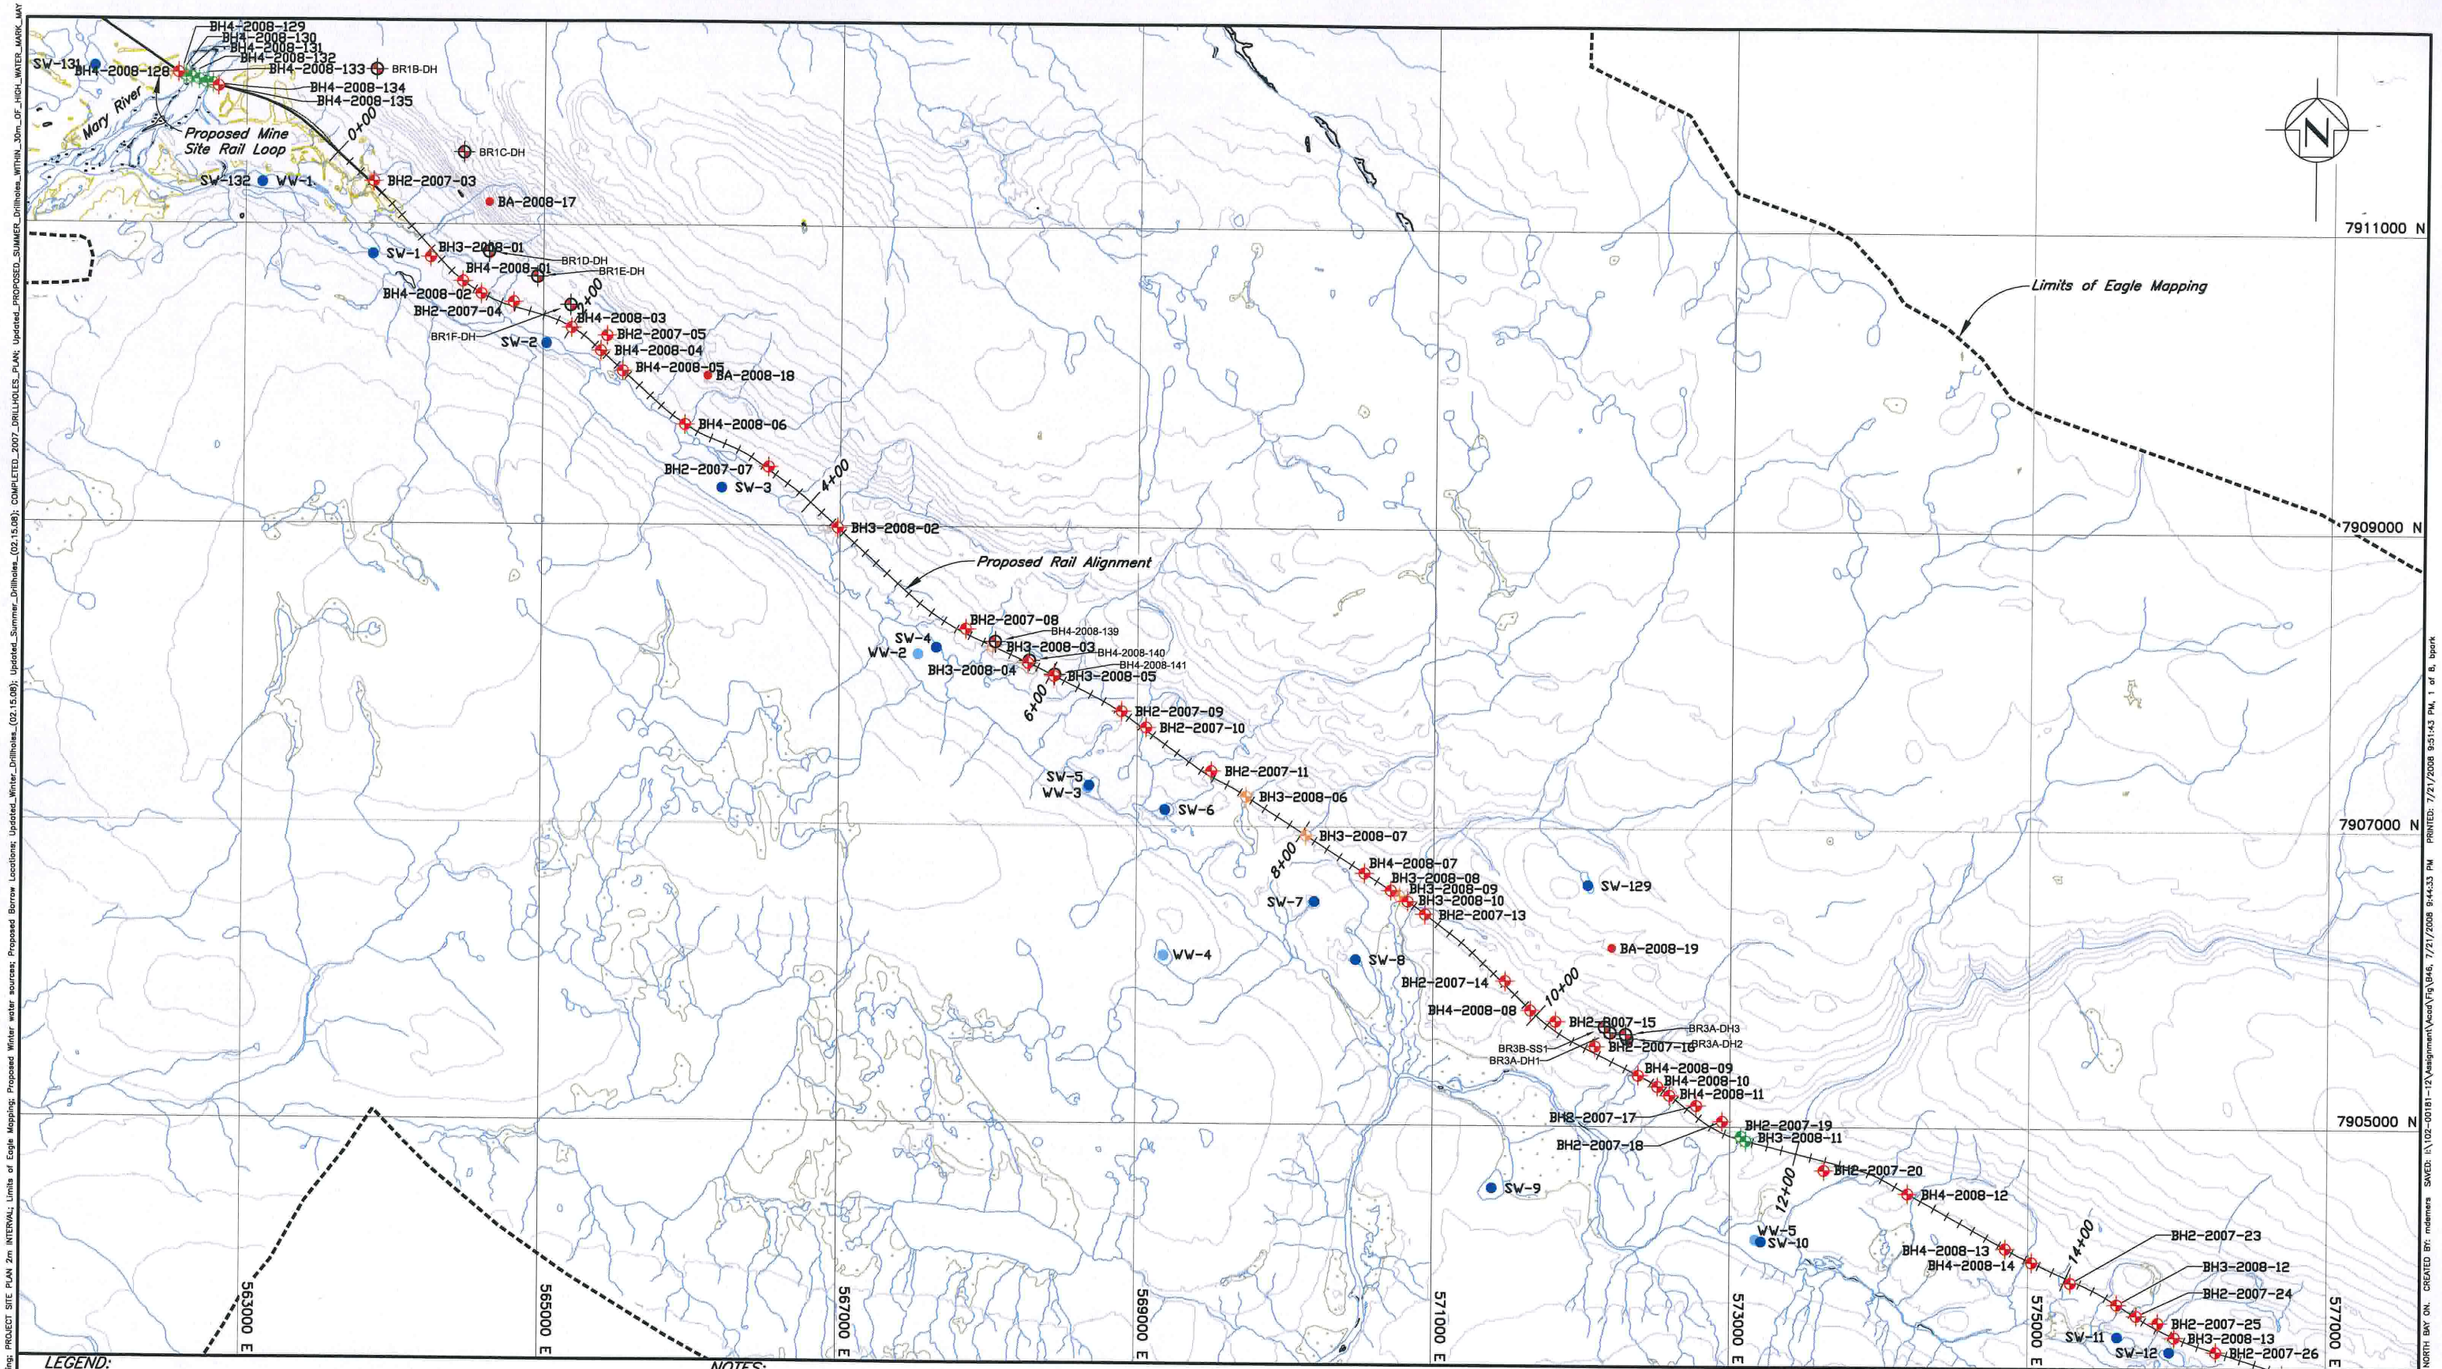

LEGEND:

- Proposed Winter Drillhole
- Proposed Summer and/or Winter Water Source
- Proposed Summer Drillhole
- Proposed Summer Drillhole within 30m of high water mark
- Proposed Summer Water Source
- Proposed Test Pits
- Drillholes Completed in 2007
- Borrow Source Location
- 0+00 Station marker (km)
- River/Stream/Drainage
- Wetland

NOTES:

1. Topography provided by Eagle Mapping (2005).
2. Coordinate grid is shown in UTM (NAD 83) Zone 17 and is in metres.
3. Contours are in metres. Contour interval is 25 metres.
4. Proposed Rail Alignment provided by Canarail in July 2008.
5. Ravn River Alternate Routes provided by Canarail in July 2008.
6. Drillhole and water source locations may vary depending on actual site conditions. Drillhole locations may change due to changes in infrastructure locations.
7. Borrow source locations are approximate and final coordinates will be determined pending site reconnaissance.

Scale 400 200 0 400 800 1200 1600 2000 Metres

Baffinland Iron Mines Corporation

MARY RIVER PROJECT

PROPOSED RAIL ALIGNMENT SITE INVESTIGATION PLAN (SHEET 1 OF 8)

Knight Piésold CONSULTING

P/A NO.	REF.	REV.
NB102-00181/12	NB08-00744	0

FIGURE 1

XREF FILE(S): Southern Route Detailed Mapping; PROJECT SITE PLAN 2m INTERVAL; Limits of Eagle Mapping; Proposed Winter water sources; Proposed Borrow Locations; Updated_Winter_Drillholes_(02.15.08); Updated_Summer_Drillholes_(02.15.08); COMPLETED_2007_DRILLHOLES_PLAN; Updated_PROPOSED_SUMMER_Drillholes_WITHIN_30m_OF_HIGH_WATER_MARK_MAY 2

NORTH BAY ON. CREATED BY: mdemers SAVED: I:\102-00181-12\Alignment\Acad\Fig\B46, 7/21/2008 9:44:33 PM PRINTED: 7/21/2008 9:51:43 PM, 1 of 8, bpark