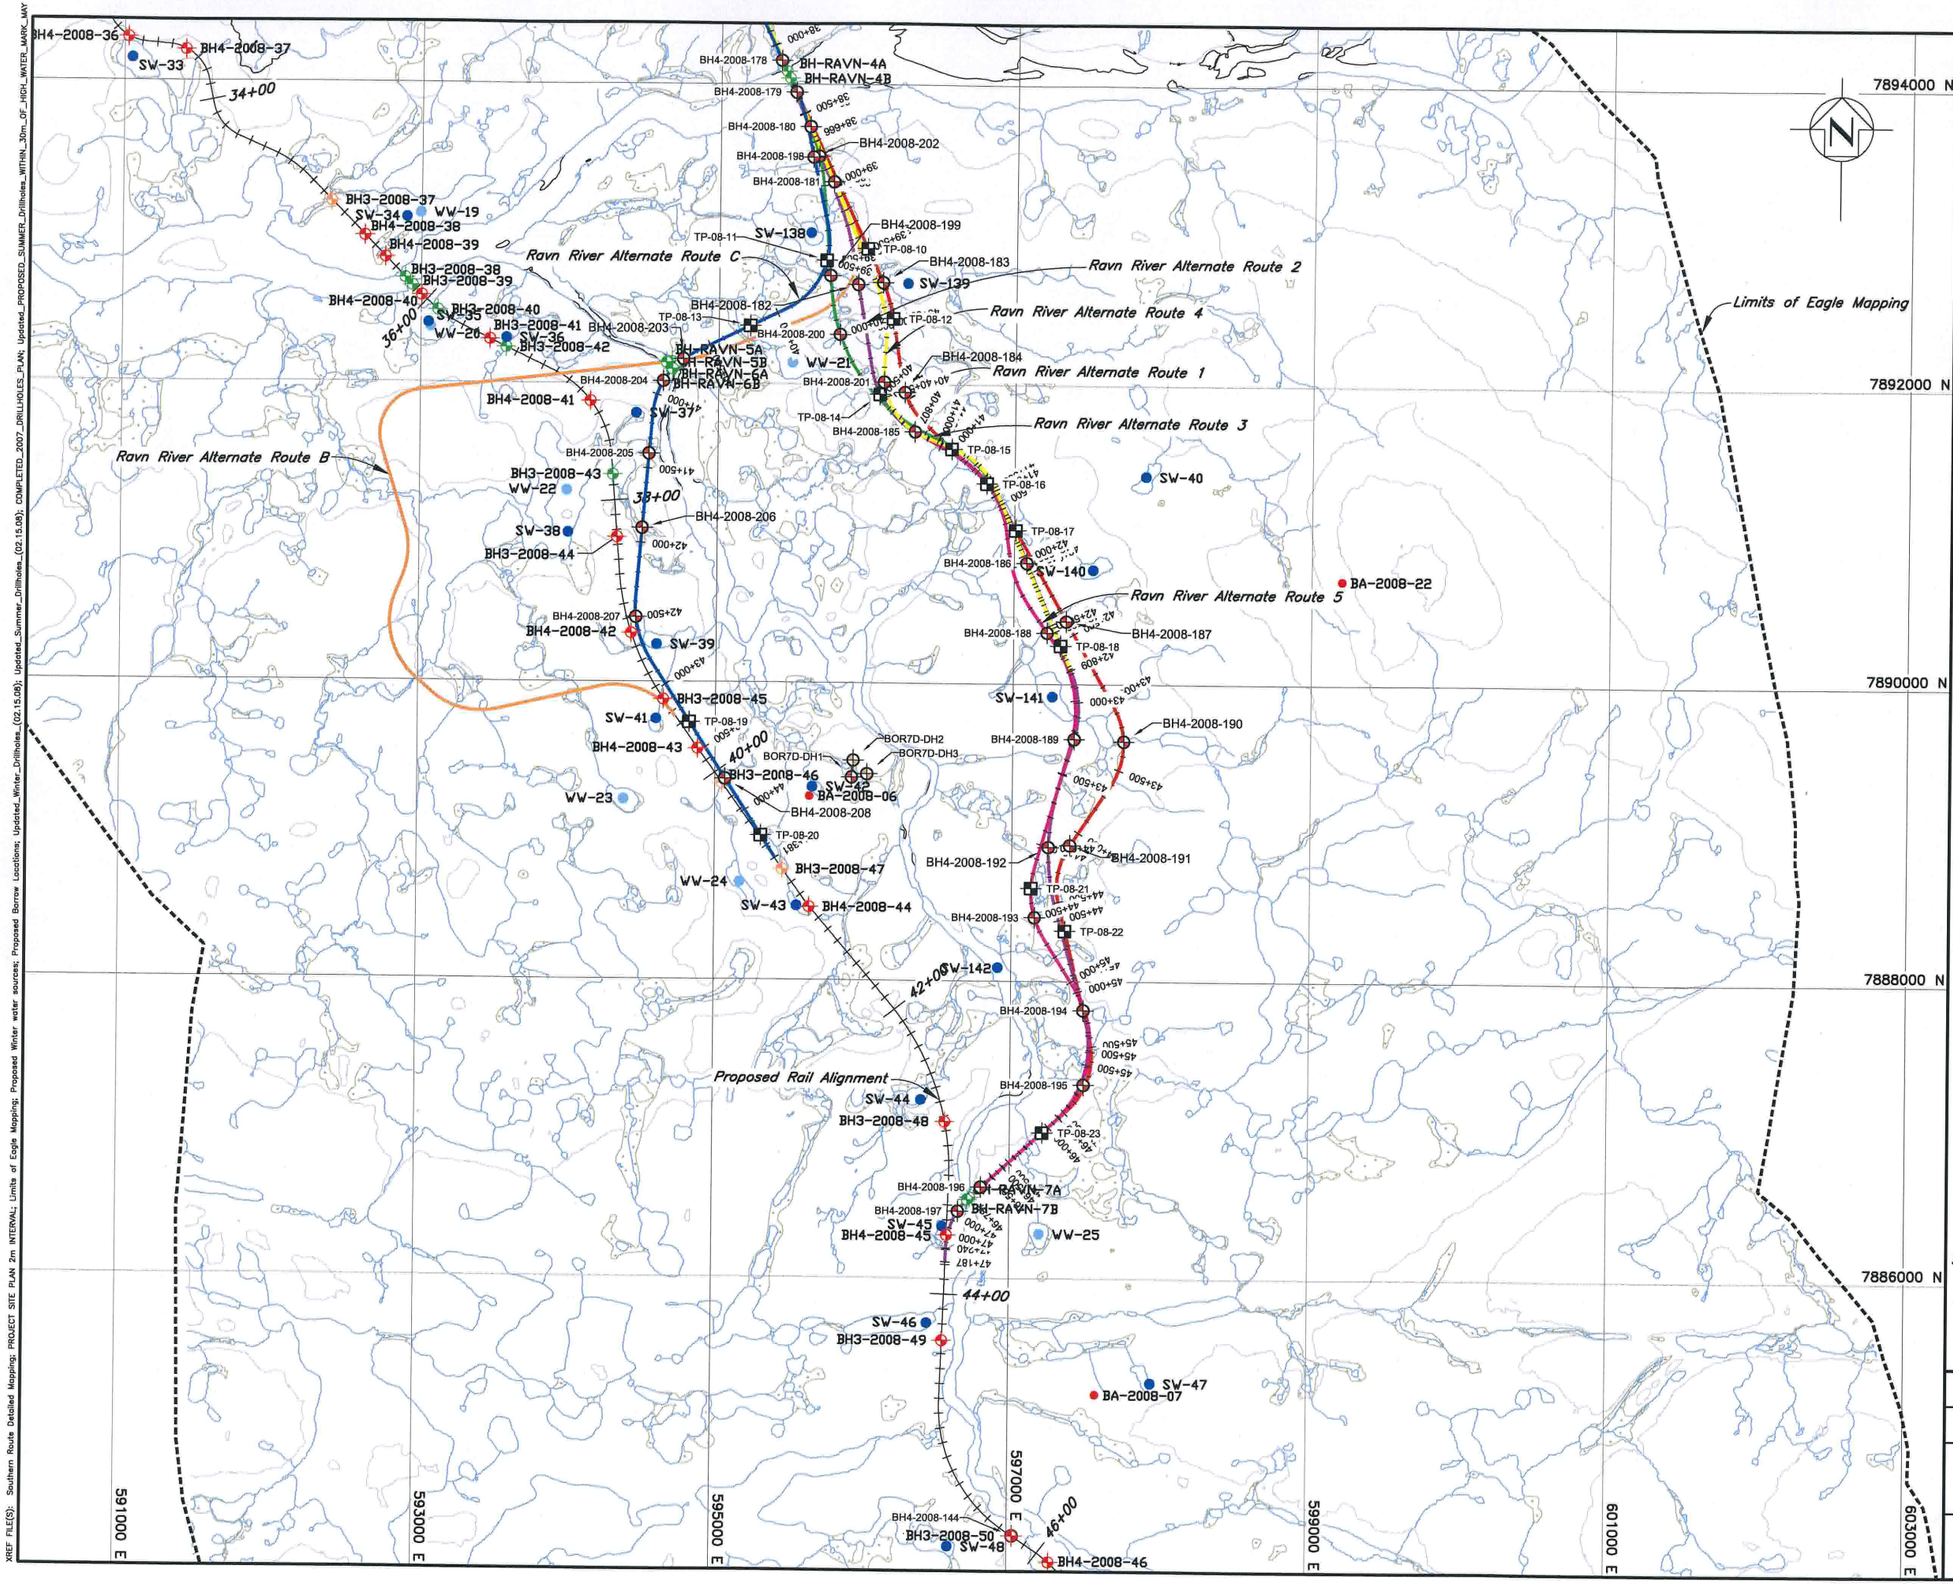

LEGEND:

- *Proposed Winter Drillhole*
- *Proposed Summer and/or Winter Water Source*
- *Proposed Summer Drillhole*
- *Proposed Summer Drillhole within 30m of high water mark*
- *Proposed Summer Water Source*
- *Proposed Test Pits*
- *Drillholes Completed in 2007*
- *Borrow Source Location*
- *0+00 Station marker (km)*
- *River/Stream/Drainage*
- *Wetland*

NOTES:

1. *Topography provided by Eagle Mapping (2005).*
2. *Coordinate grid is shown in UTM (NAD 83) Zone 17 and is in metres.*
3. *Contours are in metres. Contour interval is 25 metres.*
4. *Proposed Rail Alignment provided by Canarail in July 2008.*
5. *Ravn River Alternate Routes provided by Canarail on July 2008.*
6. *Drillhole and water source locations may vary depending on actual site conditions. Drillhole locations may change due to changes in infrastructure locations.*
7. *Borrow source locations are approximate and final coordinates will be determined pending site reconnaissance.*

Scale 400 200 0 400 800 1200 1600 2000 Metres

Baffinland

MARY RIVER PROJECT

PROPOSED RAIL ALIGNMENT SITE INVESTIGATION PLAN (SHEET 4 OF 8)

Knight Piésold CONSULTING

P/A NO.	REF.	REV.
NB102-00181/12	NB08-00744	0

FIGURE 4

XREF FILE(S): Southern Route Detailed Mapping; PROJECT SITE PLAN 2m INTERVAL; Limits of Eagle Mapping; Proposed Winter water sources; Proposed Borrow Locations; Updated_Winter_Drillholes_(02.15.08); Updated_Summer_Drillholes_(02.15.08); COMPLETED_2007_DRILLHOLES_PLAN; Updated_PROPOSED_SUMMER_Drillholes_WITHIN_30m_OF_HIGH_WATER_MARK_MAY 2

NORTH BAY ON. CREATED BY: mdemers SAVED: I:\NB102-00181-12\Alignment\Acad\Fig\B46, 7/21/2008 9:33:09 PM PRINTED: 7/21/2008 9:34:17 PM, 4 of 8, bpark