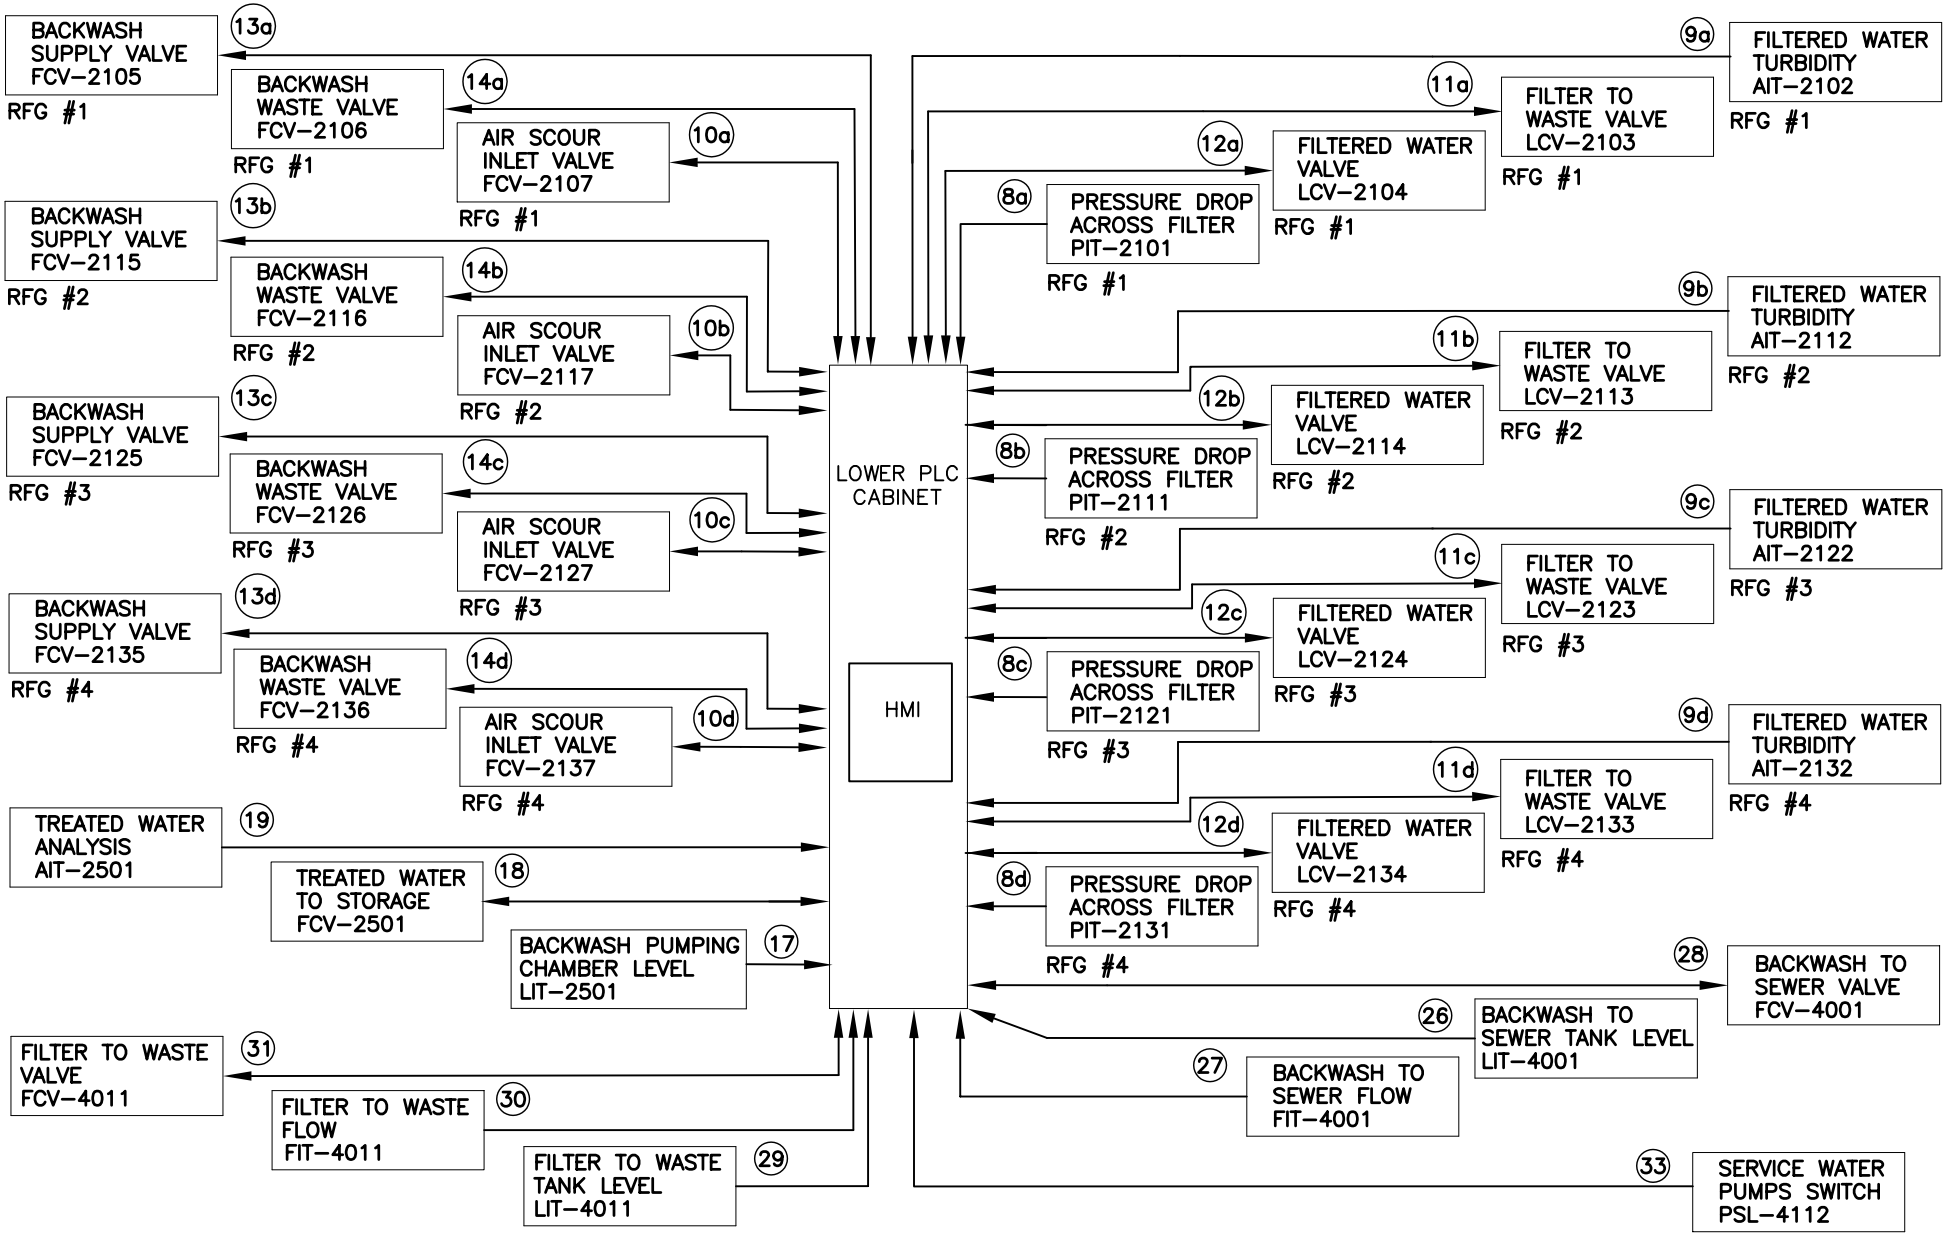

LOWER PLC CABINET BLOCK DIAGRAM

SCALE : NTS

DRAWING
E-5

EARTH TECH

Earth Tech (Canada) Inc.

Edmonton, AB 780-468-6500
Yellowknife, NWT 867-873-6316