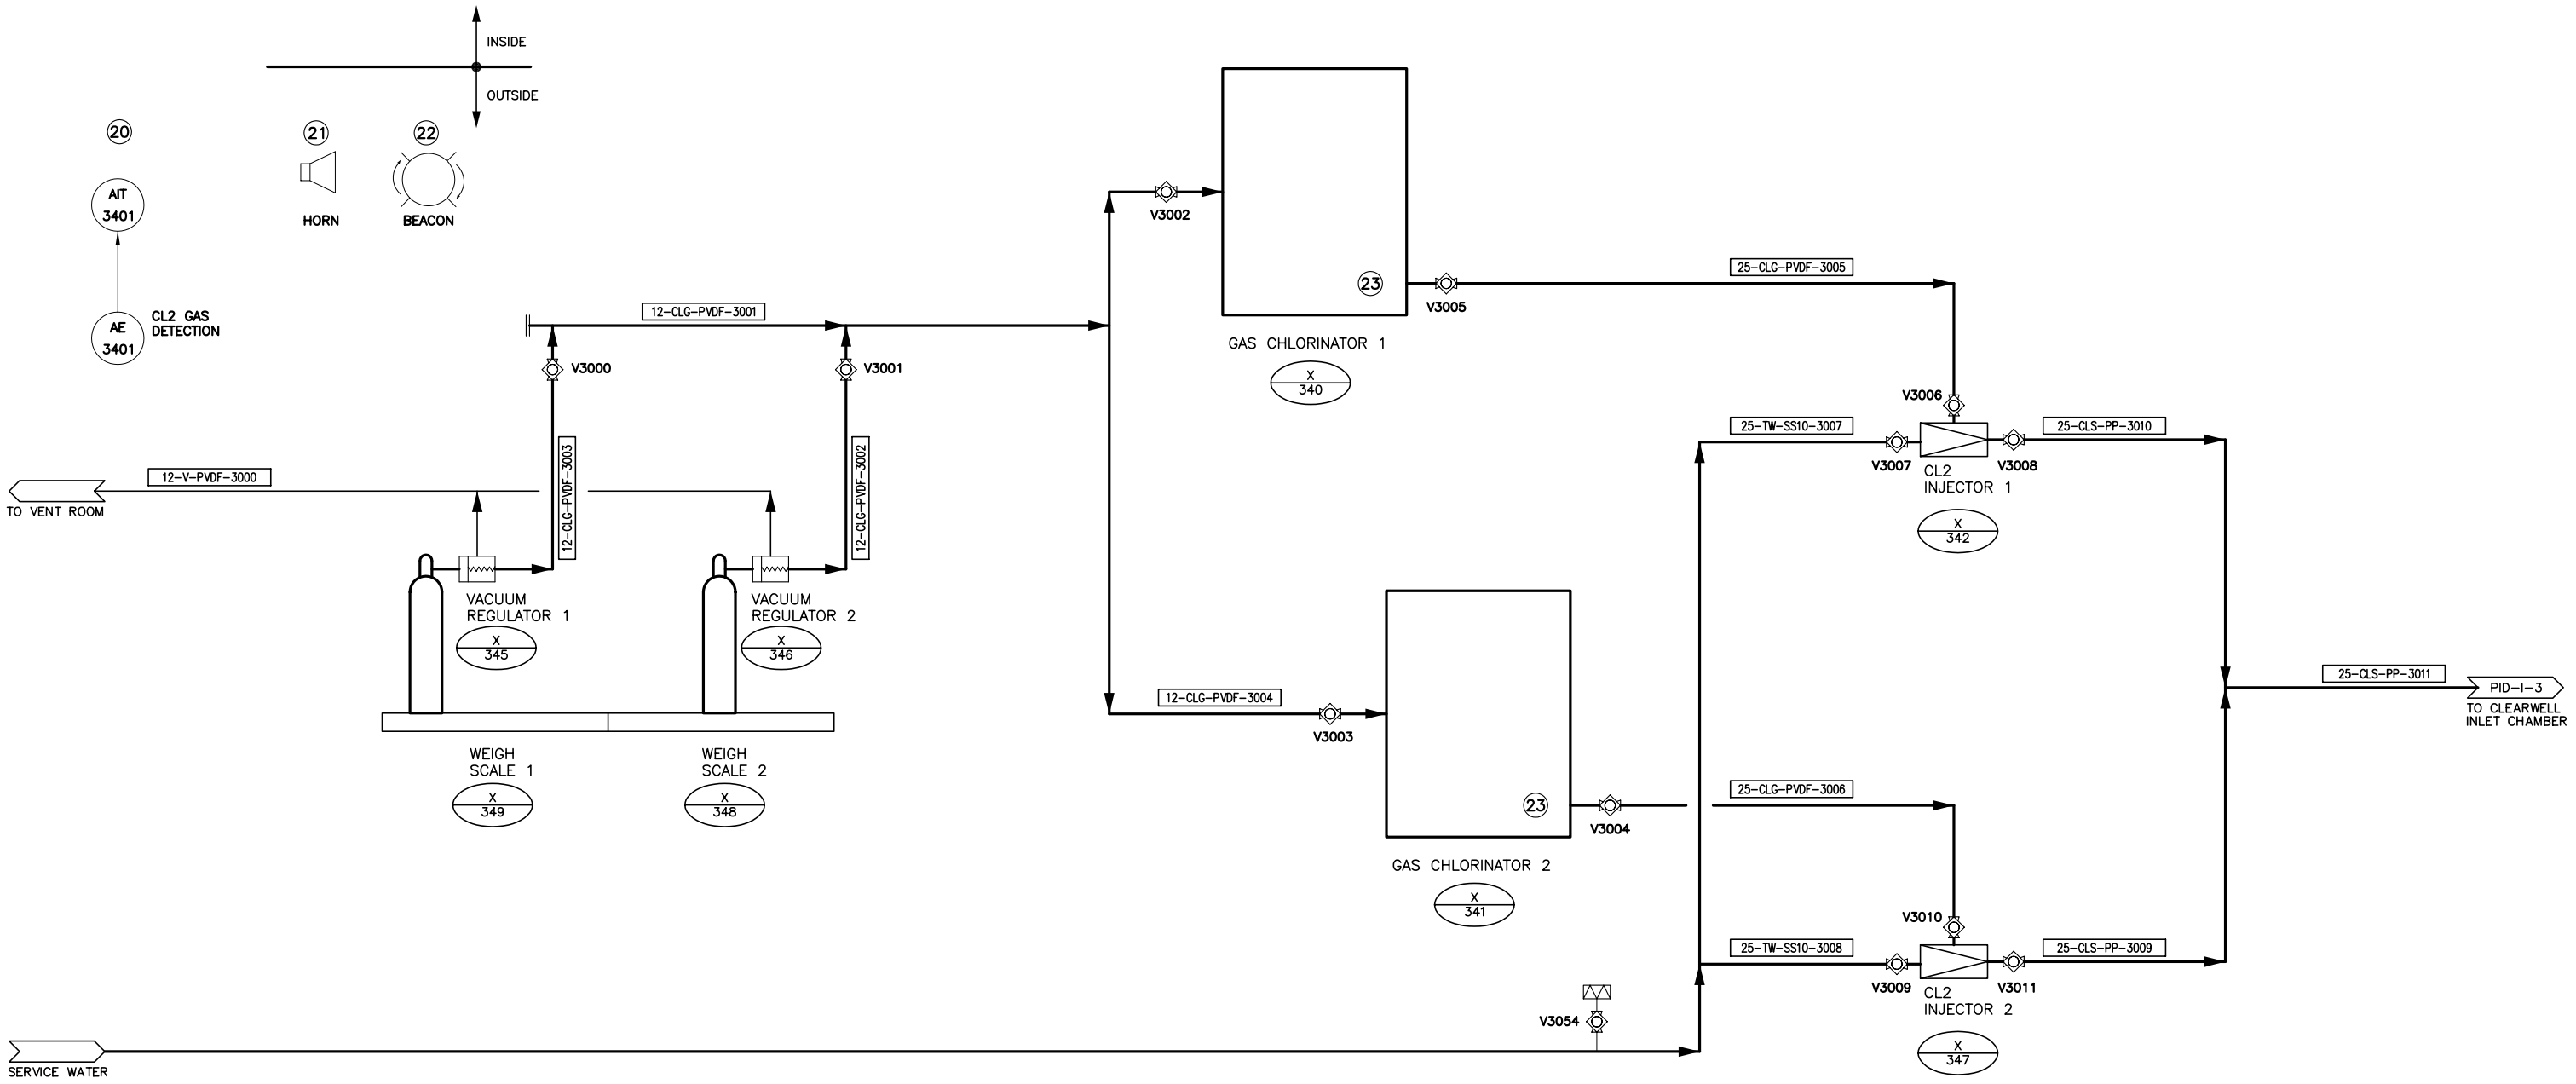


# PFD – CHLORINE SUPPLY

SCALE : NTS

| DRAWING |
| --- |
| 1–4 |


EARTH TECH

Earth Tech (Canada) Inc.

Edmonton, AB 780-488-6800
Yellowknife, NWT 867-873-6316