AV41

AV40

AV42

AV43

AV44

AV12
EXISTING

AV16
EXISTING

AV32
EXISTING

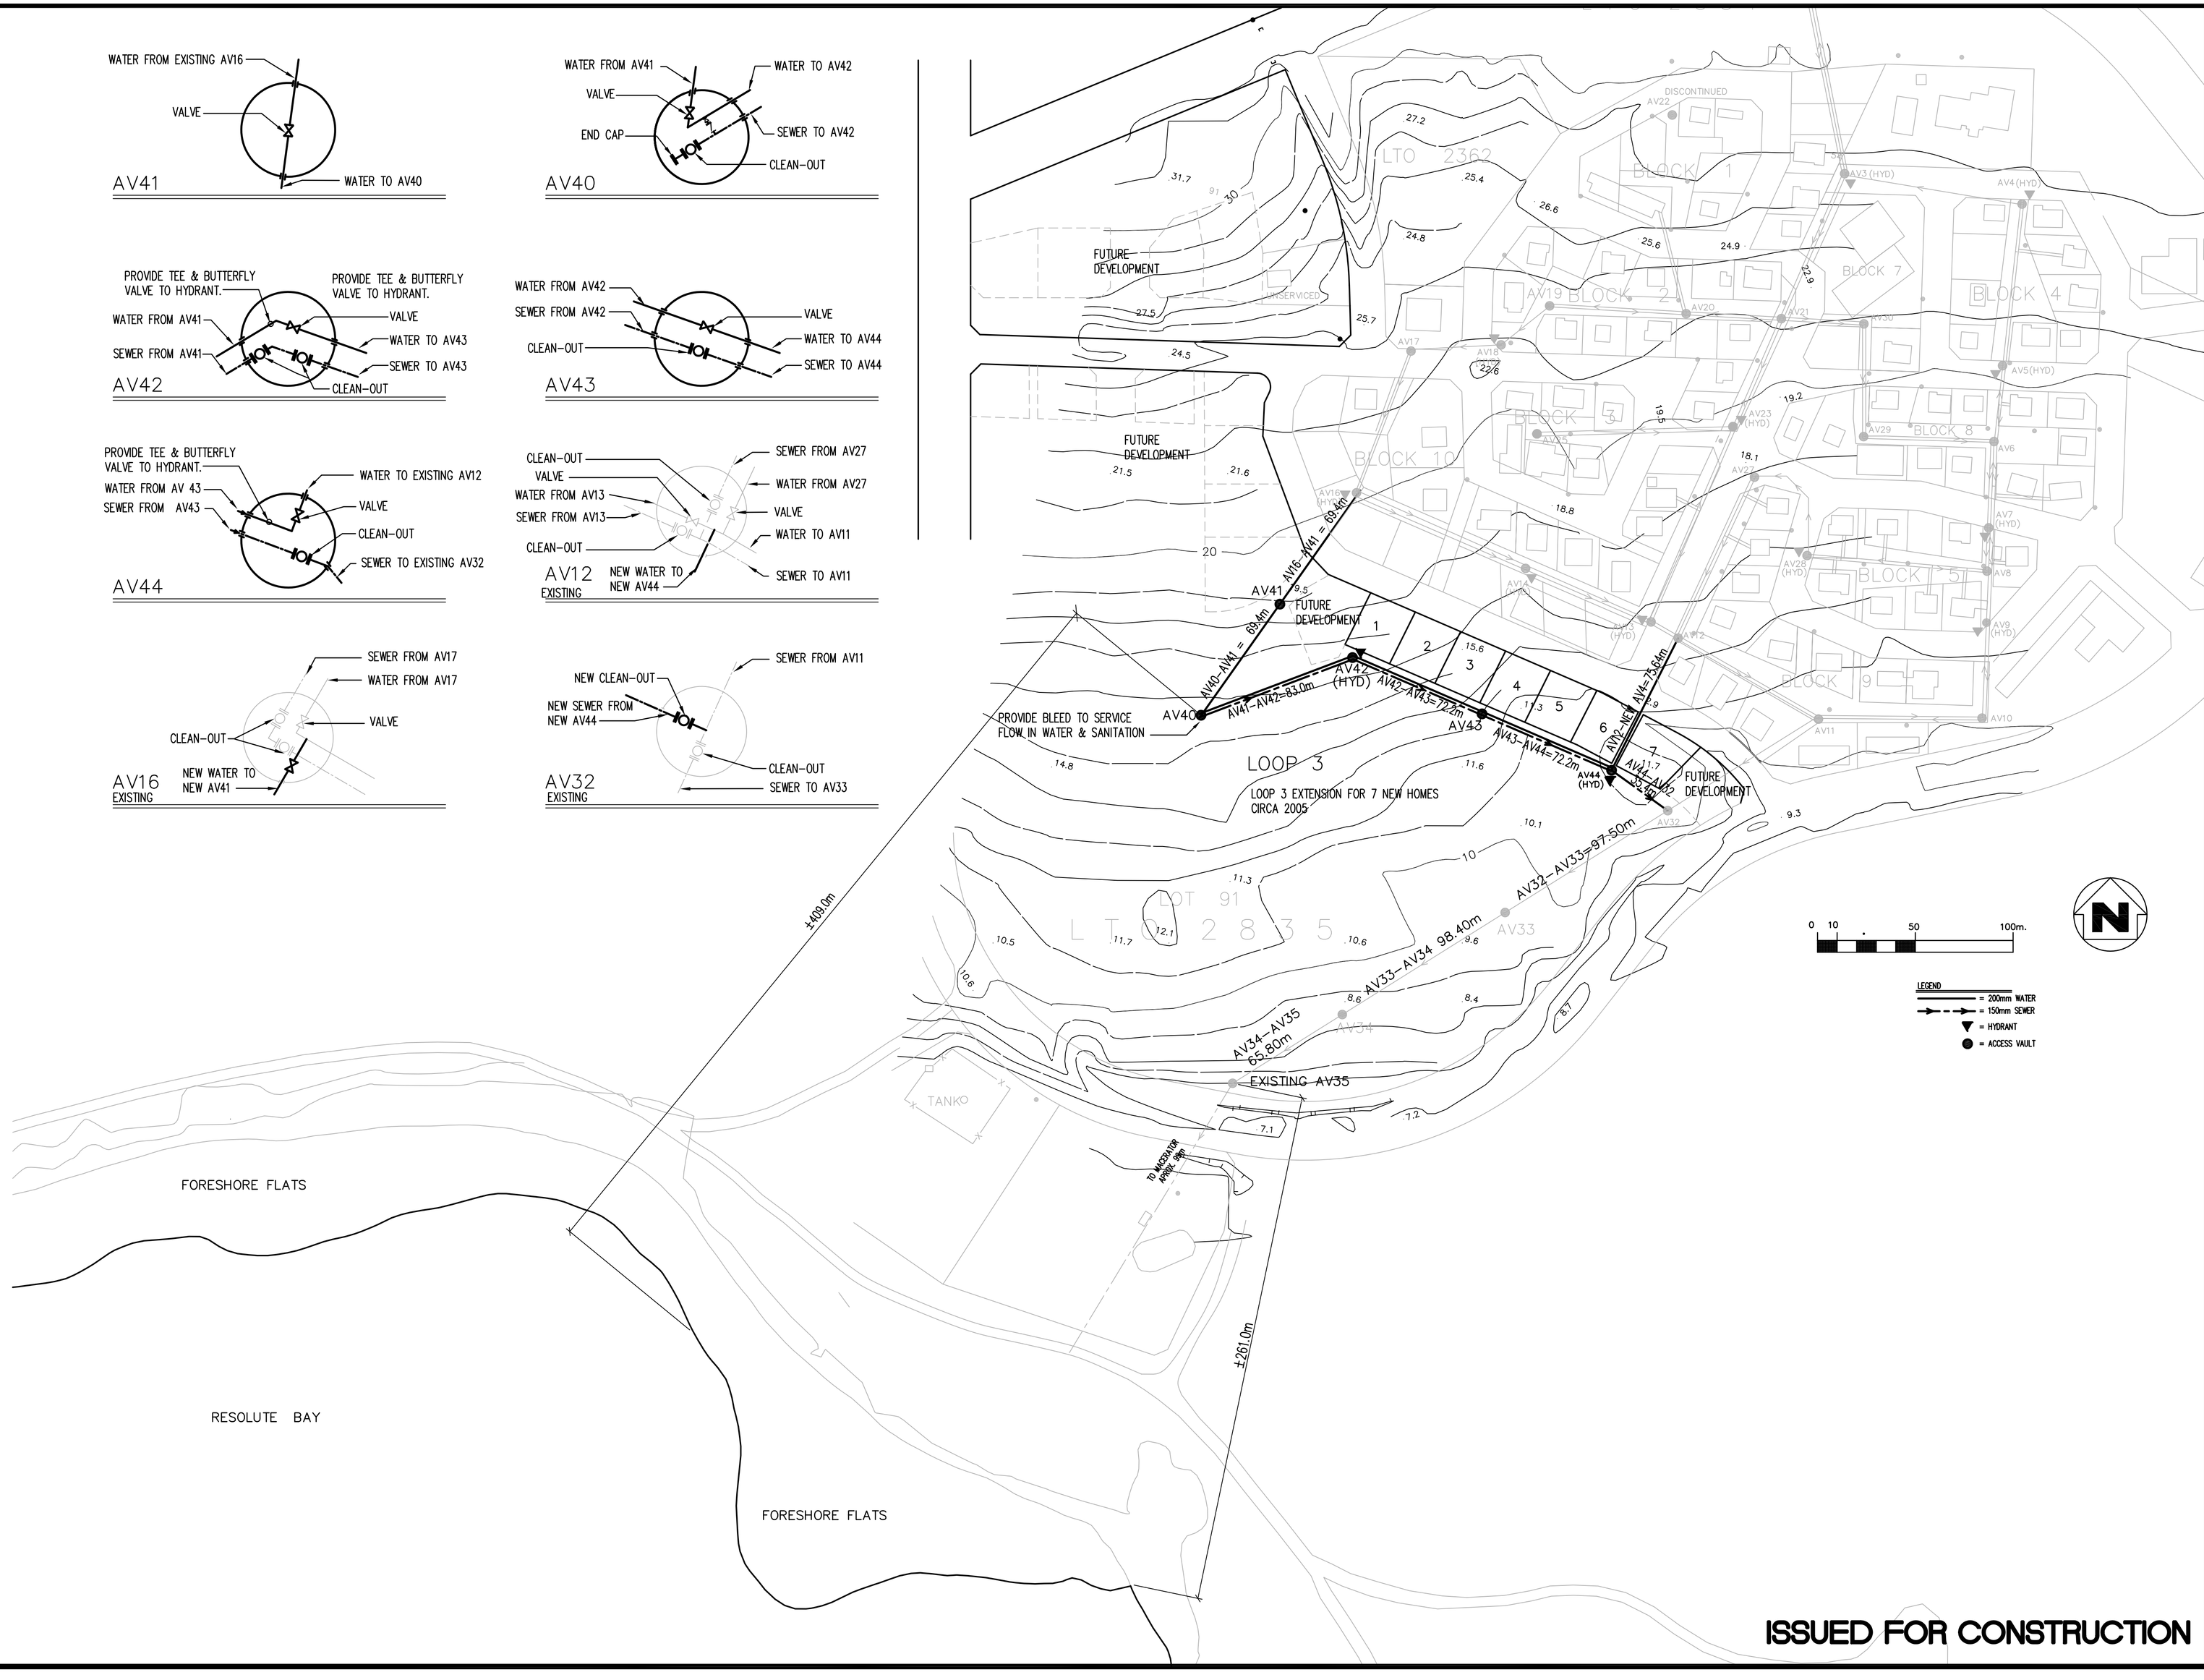

ISSUED FOR CONSTRUCTION

A. D. Williams Engineering Inc.
CONSULTING ENGINEERS
calgary (403) 263-2393 (877) 606-1616 (403) 262-9075 fax
yellowknife (867) 873-2395 (867) 873-2547 fax
edmonton (780) 424-2393 (800) 263-2393 (780) 425-1520 fax
www.adwilliams.com postmaster@adwilliams.com
MULTI-DISCIPLINED CONSULTING ENGINEERING SERVICES
ADWE JOB NO.: I7731.10

CLIENT

Nunavut

NOTES

DO NOT SCALE FROM DRAWINGS

SEAL

REGISTERED PROFESSIONAL ENGINEER — SIGNED ORIGINAL 05/08/19 — L. G. MANDEVILLE — NWT/NU

PERMIT

THE ASSOCIATION OF PROFESSIONAL ENGINEERS, GEOLOGISTS and GEOPHYSICISTS OF THE NORTHWEST TERRITORIES
PERMIT NUMBER P 053
A.D. WILLIAMS ENGINEERING Inc.

A: DETAIL NO.
B: DRAWING NO. – WHERE DETAILED

NO	REVISION	DATE	APP'D
1	ISSUED FOR CONSTRUCTION	05/08/17	
0	ISSUED FOR TENDER	05/06/01	

JOB TITLE

RESOLUTE BAY UTILIDOR UPGRADE AND RELATED WORK

RESOLUTE BAY, NU

DRAWING TITLE

NEW UTILIDOR EXPANSION

DESIGNED BY: LGM	SCALE: AS SHOWN
DRAWN BY: JK/PF	DATE: AUGUST 2005
CHECKED BY: BFG	PROJECT NUMBER: I7731.10
DRAWING NO.: G-04	REV.: 1

A.D. WILLIAMS CADFILE: I7731.10