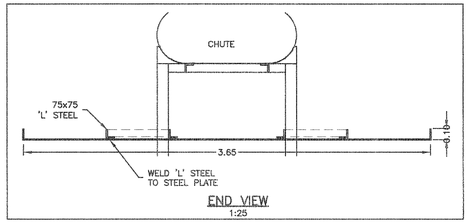

END VIEW
1:25

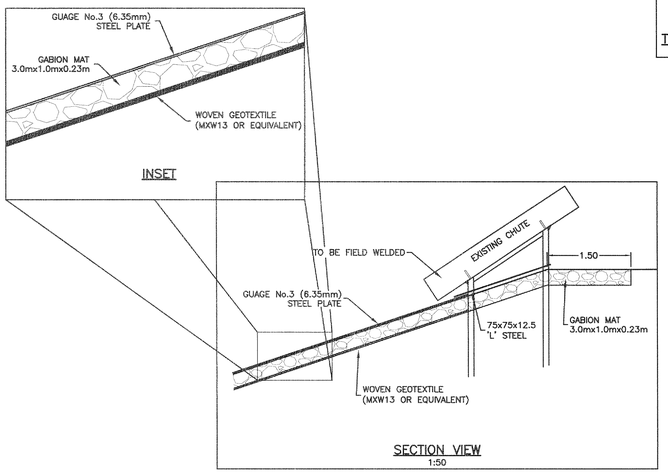

SECTION VIEW
1:50

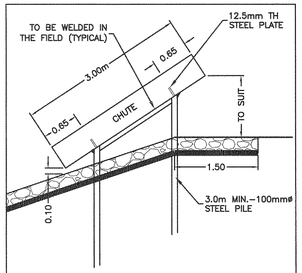

TRUCK DISCHARGE CHUTE – SECTION VIEW
1:50

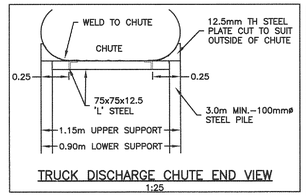

TRUCK DISCHARGE CHUTE END VIEW
1:25

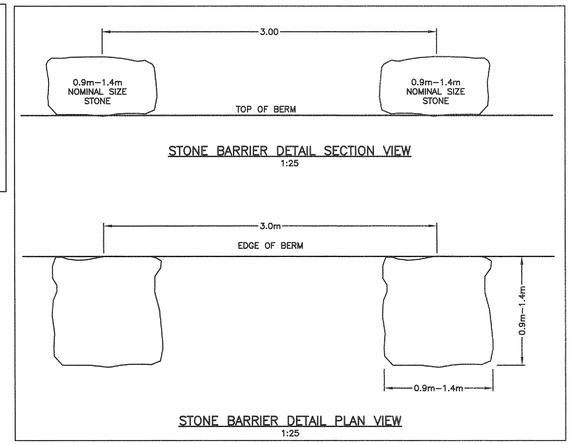

STONE BARRIER DETAIL SECTION VIEW
1:25

STONE BARRIER DETAIL PLAN VIEW
1:25

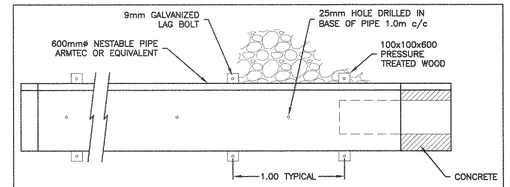

PLAN VIEW
1:25

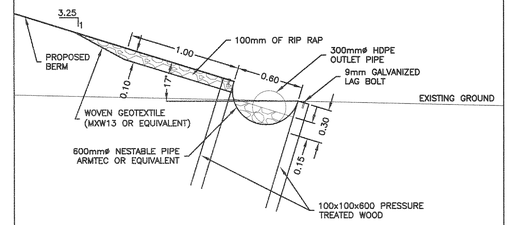

NESTABLE PIPE DETAIL END VIEW
1:25

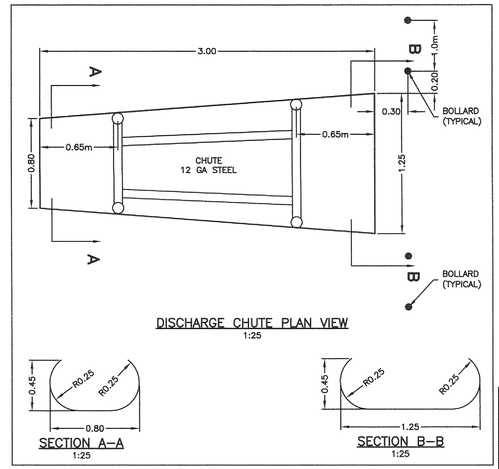

DISCHARGE CHUTE PLAN VIEW
1:25

SECTION A–A
1:25

SECTION B–B
1:25

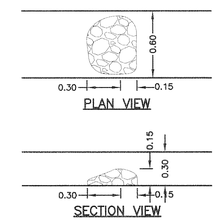

PLAN VIEW

SECTION VIEW

ROCK FLOW CHECK DAM DETAIL
1:25

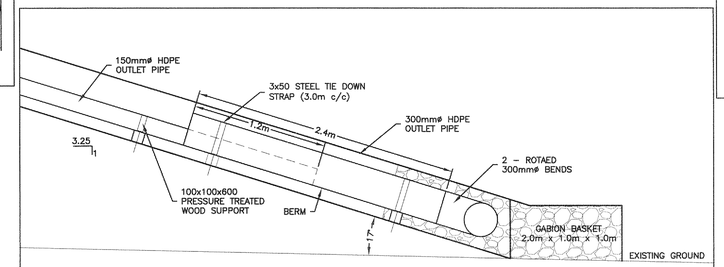

LAGOON DEWATERING OUTLET INFRASTRUCTURE SECTION VIEW
1:25

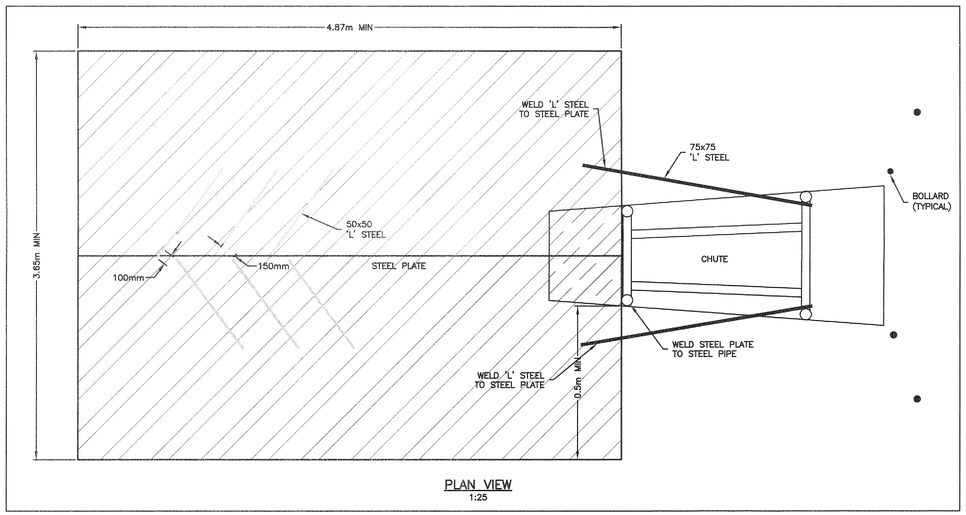

PLAN VIEW
1:25

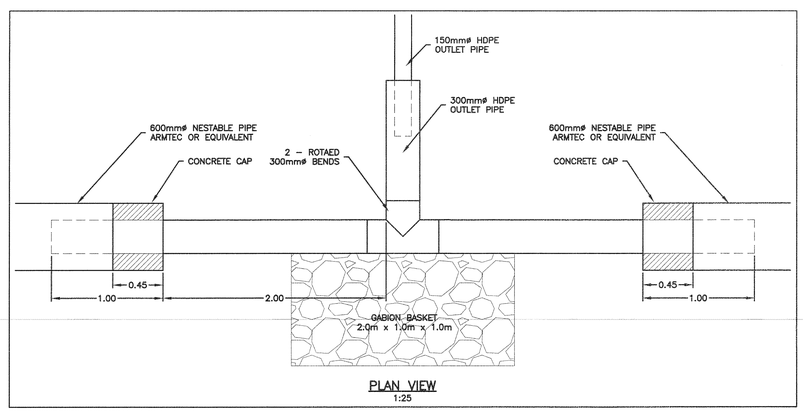

PLAN VIEW
1:25

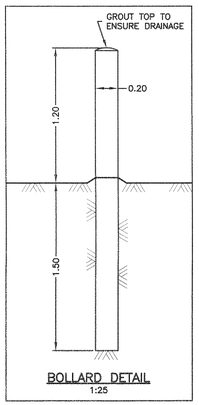

BOLLARD DETAIL
1:25

ISSUED FOR TENDER PURPOSES ONLY

DATE: FEB 21, 2014

NOTES

THE POSITION OF ALL POLE LINES, CONDUITS, WATERMAINS, SEWERS AND OTHER UNDERGROUND AND OVERGROUND UTILITIES AND STRUCTURES IS NOT NECESSARILY SHOWN ON THE CONTRACT DRAWINGS, AND WHERE SHOWN, THE ACCURACY OF THE POSITION OF SUCH UTILITIES AND STRUCTURES IS NOT GUARANTEED. BEFORE STARTING WORK, DETERMINE THE EXACT LOCATION OF ALL SUCH UTILITIES AND STRUCTURES AND ASSUME ALL LIABILITY FOR DAMAGE TO THEM.

PERMIT OF PRACTICE
EXP SERVICES INC.
Signature S.Burden
Date 24/02/14
PERMIT NUMBER: P483
NT/NU Association of Professional Engineers and Geoscientists

NO.	REVISION DESCRIPTION	DATE	BY	APPD
2	ISSUED FOR TENDER	21/02/14	MCK	SLB
1	ISSUED FOR REVIEW	29/01/14	IPC	SLB

SCALE

DESIGNED BY

REVIEWED BY
REGISTERED PROFESSIONAL ENGINEER
S.L. BURDEN
LICENSEE
N.W.T.

CLIENT
GOVERNMENT OF NUNAVUT
DEPARTMENT OF COMMUNITY AND GOVERNMENT SERVICES

exp Services Inc.
t: +1 613 688 1899 | f: +1 613 225 7337
2650 Queensview Drive, Suite 100
Ottawa, ON K2B 8H6
Canada
www.exp.com
• BUILDINGS • EARTH & ENVIRONMENT • ENERGY •
• INDUSTRIAL • INFRASTRUCTURE • SUSTAINABILITY •
The new identity of Trow / DMM

BASEPLAN S.BUTLER
DESIGN S.DOUGLAS
CHECKED S.DOUGLAS
CAD I.CRAWFORD
PROJ. MAN. S.BURDEN
APPROVED

PROJECT
SEWAGE LAGOON
REPULSE BAY, NUNAVUT

TITLE
DETAIL PLAN
TRUCK DISCHARGE

PROJ. NO. OTT–00207086–A0
SURVEY exp.
DATE OCT 11, 2013
DRAWING NO. DE–2

Filename: p:\projects\civil engineering services\207000\00207086-a0- sewage lagoon upgrades, repulse bay, nu - gn\0- drawings\207086-details.dwg
Last Saved: 2013/02/14 1:05:35 PM
Last Plotted: 2013/02/14 2:09:06 PM Plotted by: sullivanjm
Plot Table: ---
Plot Scale: ---